

TOWN OF RED RIVER

QUESTA TO RED RIVER TRAIL PROJECT

30% CONSTRUCTION DRAWINGS

DESIGN: DEC
DRAWN: JTK
CHECKED: TJM
DATE: 12/26/2025
REV:
REV:
REV:

PROJECT
TOWN OF RED RIVER
QUESTA TO RED RIVER TRAIL
PROJECT




TITLE
COVER SHEET

(SEAL)
NOT FOR
CONSTRUCTION

SHEET
1-1




LOCATION MAP

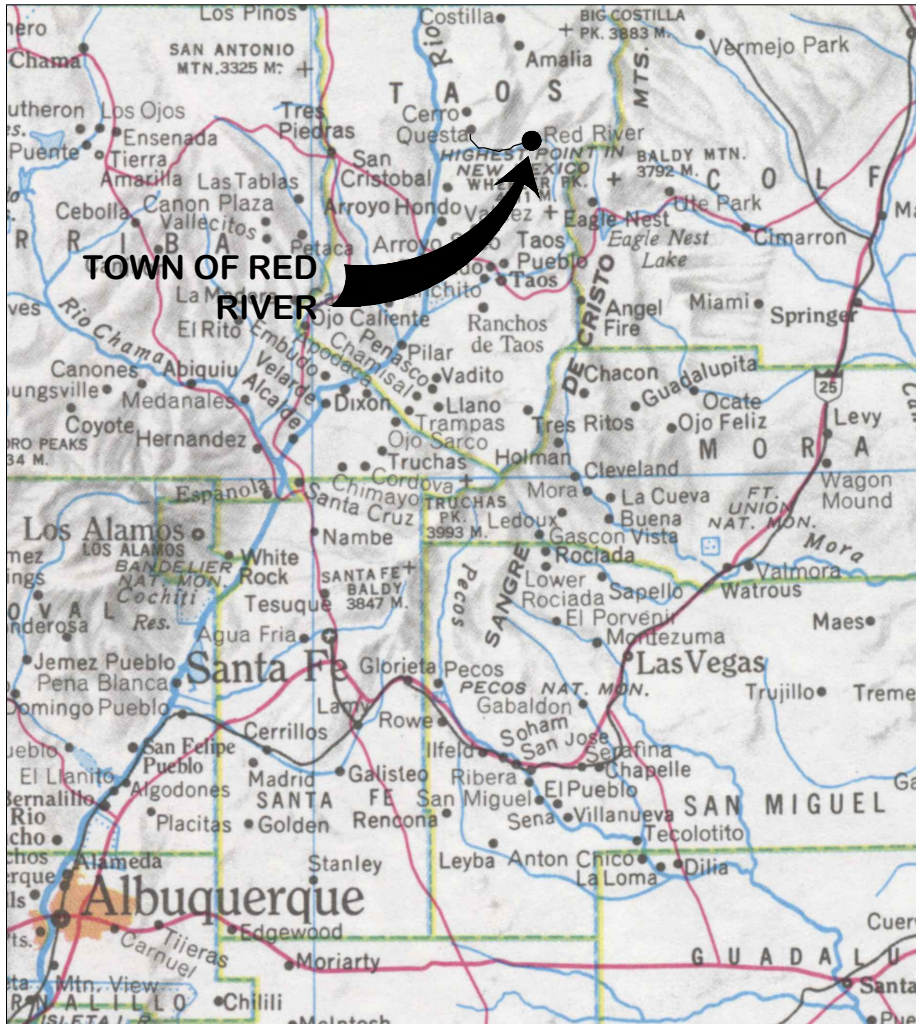

GOVERNING BODY

THE HONORABLE LINDA CALHOUN.....MAYOR
STEVE CHERRY.....COUNCILOR
JUSTIN WHITLOCK.....COUNCILOR
DANIEL LAMB.....COUNCILOR
ANGELA BLACK.....COUNCILOR



NOTICE OF EXTENDED PAYMENT PROVISION -
THIS CONTRACT ALLOWS THE OWNER TO MAKE
PAYMENT WITHIN 45 DAYS AFTER SUBMISSION
OF AN UNDISPUTED REQUEST FOR PAYMENT

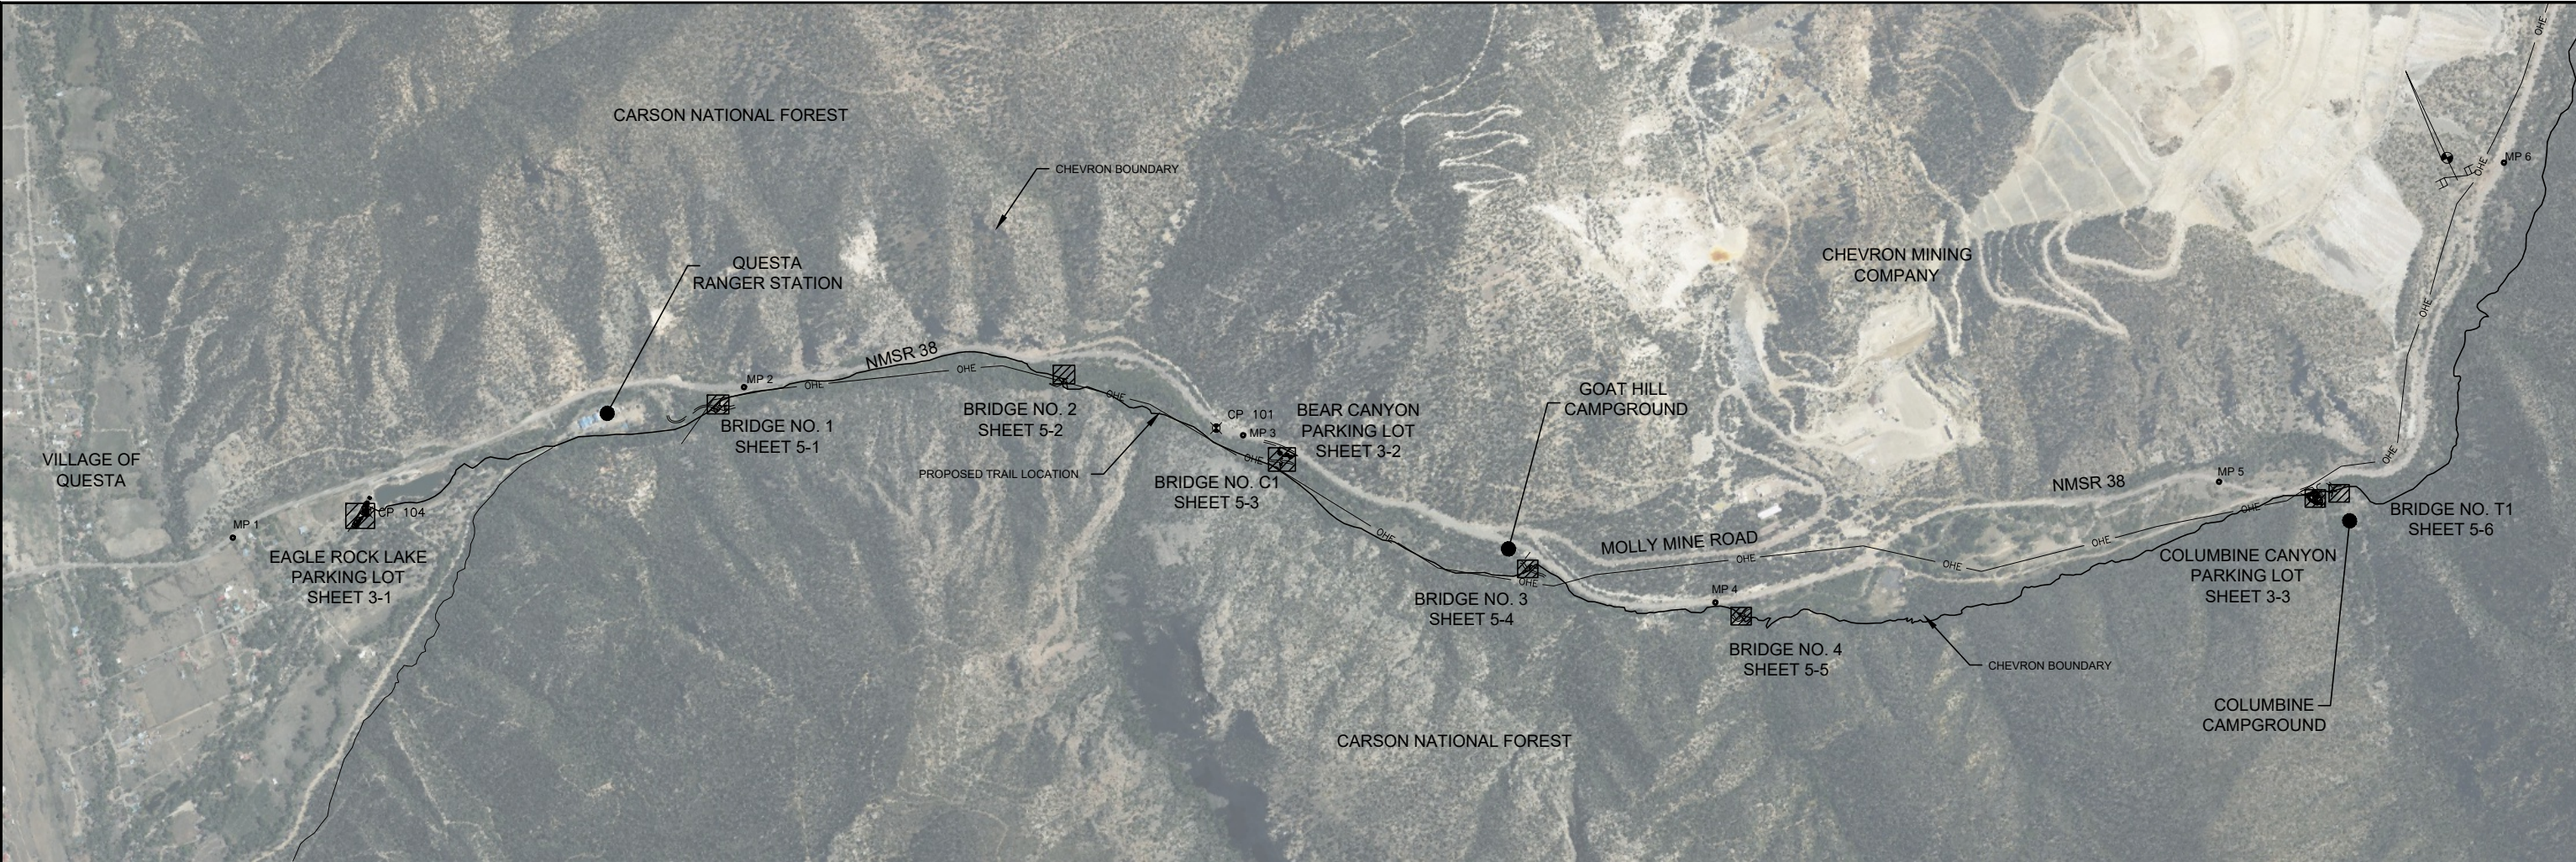

DESIGN: DEC
DRAWN: JTK
CHECKED: TJM
DATE: 12/26/2025
REV:
REV:
REV:

PROJECT

TOWN OF RED RIVER
QUESTA TO RED RIVER TRAIL
PROJECT

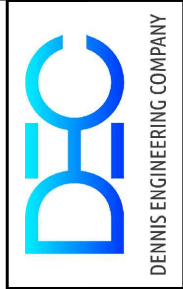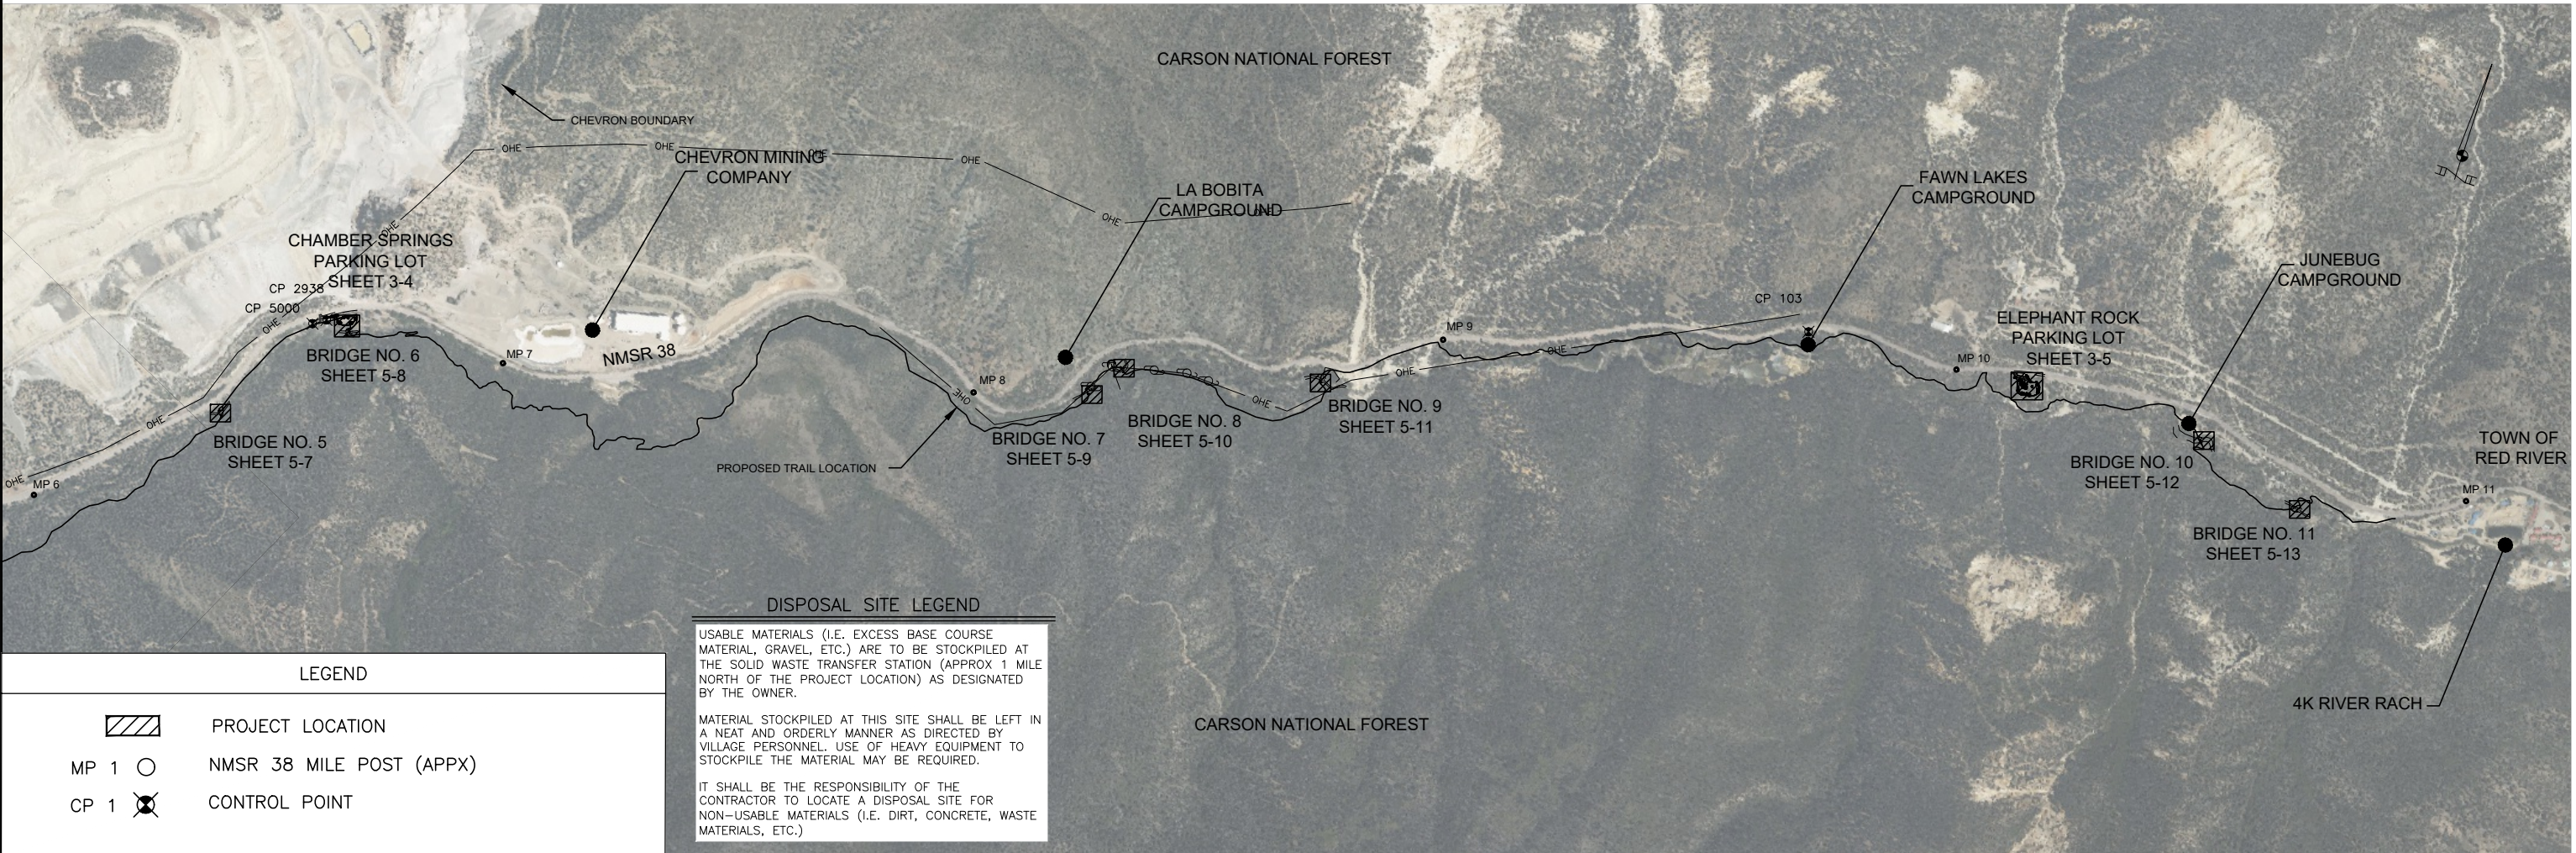

TITLE

VICINITY MAP

LEGEND	
	PROJECT LOCATION
MP 1 ○	NMSR 38 MILE POST (APPX)
CP 1 ⊗	CONTROL POINT

DISPOSAL SITE LEGEND

USABLE MATERIALS (I.E. EXCESS BASE COURSE MATERIAL, GRAVEL, ETC.) ARE TO BE STOCKPILED AT THE SOLID WASTE TRANSFER STATION (APPROX 1 MILE NORTH OF THE PROJECT LOCATION) AS DESIGNATED BY THE OWNER.

MATERIAL STOCKPILED AT THIS SITE SHALL BE LEFT IN A NEAT AND ORDERLY MANNER AS DIRECTED BY VILLAGE PERSONNEL. USE OF HEAVY EQUIPMENT TO STOCKPILE THE MATERIAL MAY BE REQUIRED.

IT SHALL BE THE RESPONSIBILITY OF THE CONTRACTOR TO LOCATE A DISPOSAL SITE FOR NON-USABLE MATERIALS (I.E. DIRT, CONCRETE, WASTE MATERIALS, ETC.)


TYPE OF CONSTRUCTION NEW CONSTRUCTION, SURFACING, UTILITIES, AND MISCELLANEOUS CONSTRUCTION	SHIPPING POINTS VILLAGE OF ANGEL FIRE, NEW MEXICO	VICINITY MAP 1"=800' HORIZ. (24"x36") 1"=1600' HORIZ. (12"x18")	0 400' 800' 1600' SCALE: (24x36) 1" = 800' (12x18) 1" = 1600'	NOTICE OF EXTENDED PAYMENT PROVISION – THIS CONTRACT ALLOWS THE OWNER TO MAKE PAYMENT WITHIN 45 DAYS AFTER SUBMISSION OF AN UNDISPUTED REQUEST FOR PAYMENT
---	---	--	---	--

(SEAL)

NOT FOR CONSTRUCTION

SHEET



1-2

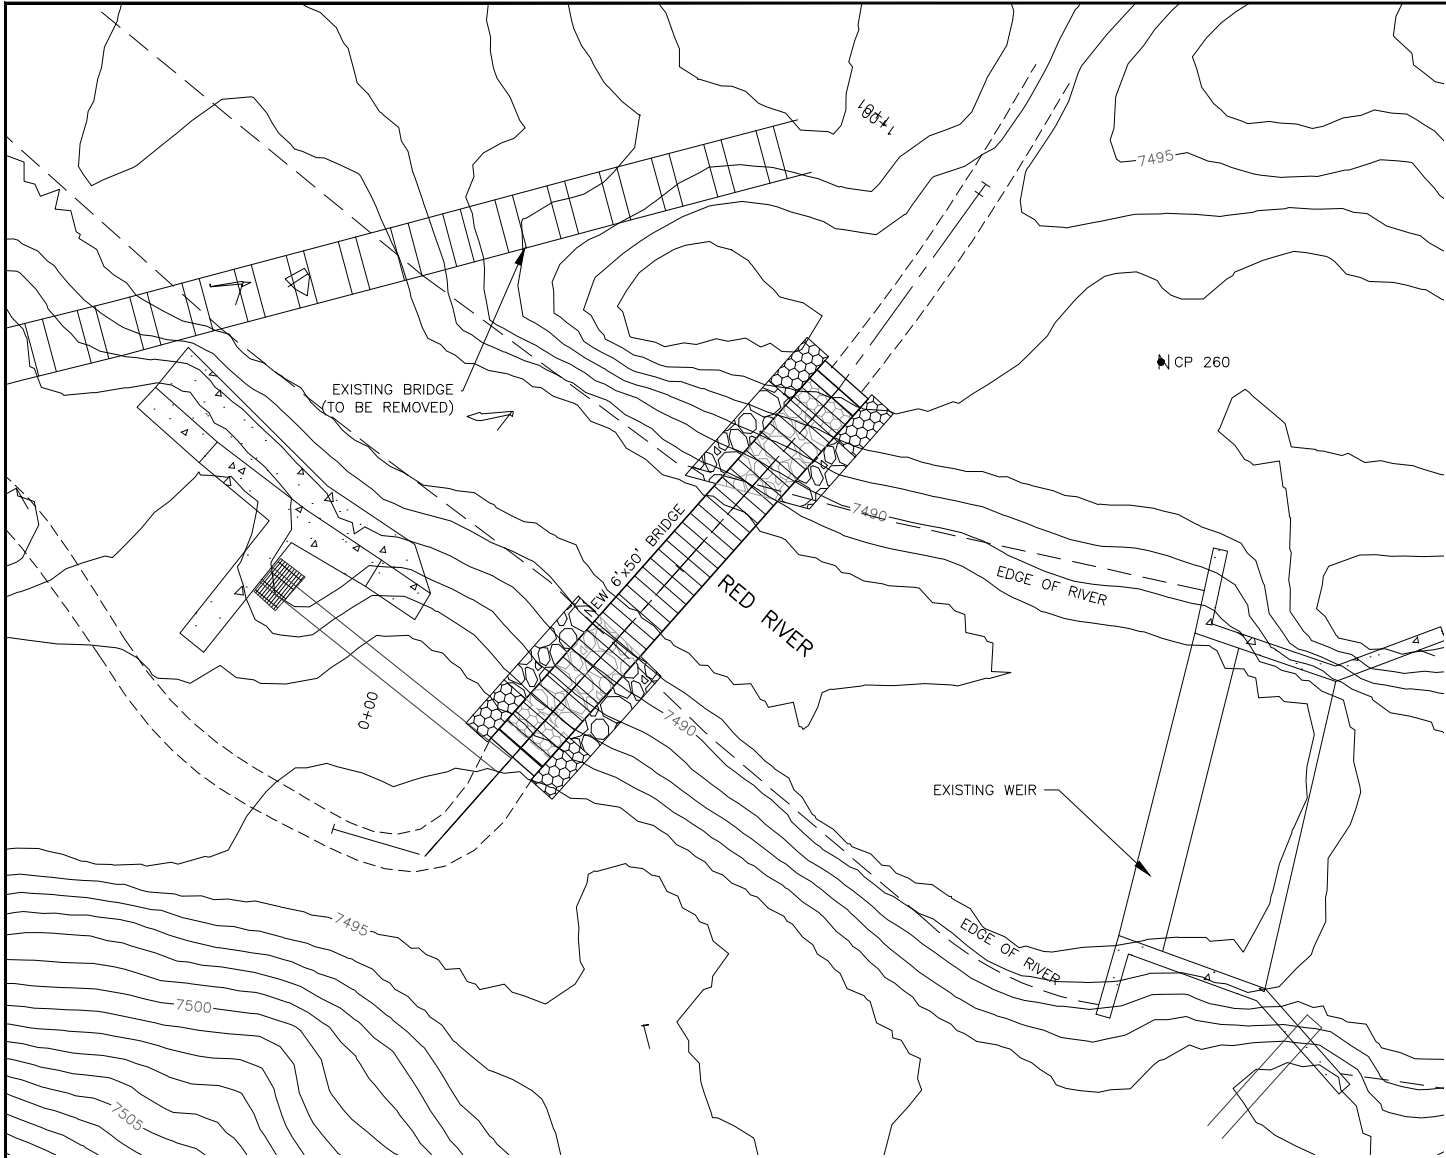

BRIDGE NO. 1 PLAN & PROFILE

1"=10' HORIZ.
1"=5' VERT.
(24"x36")

1"=20' HORIZ.
1"=10' VERT.
(12"x18")

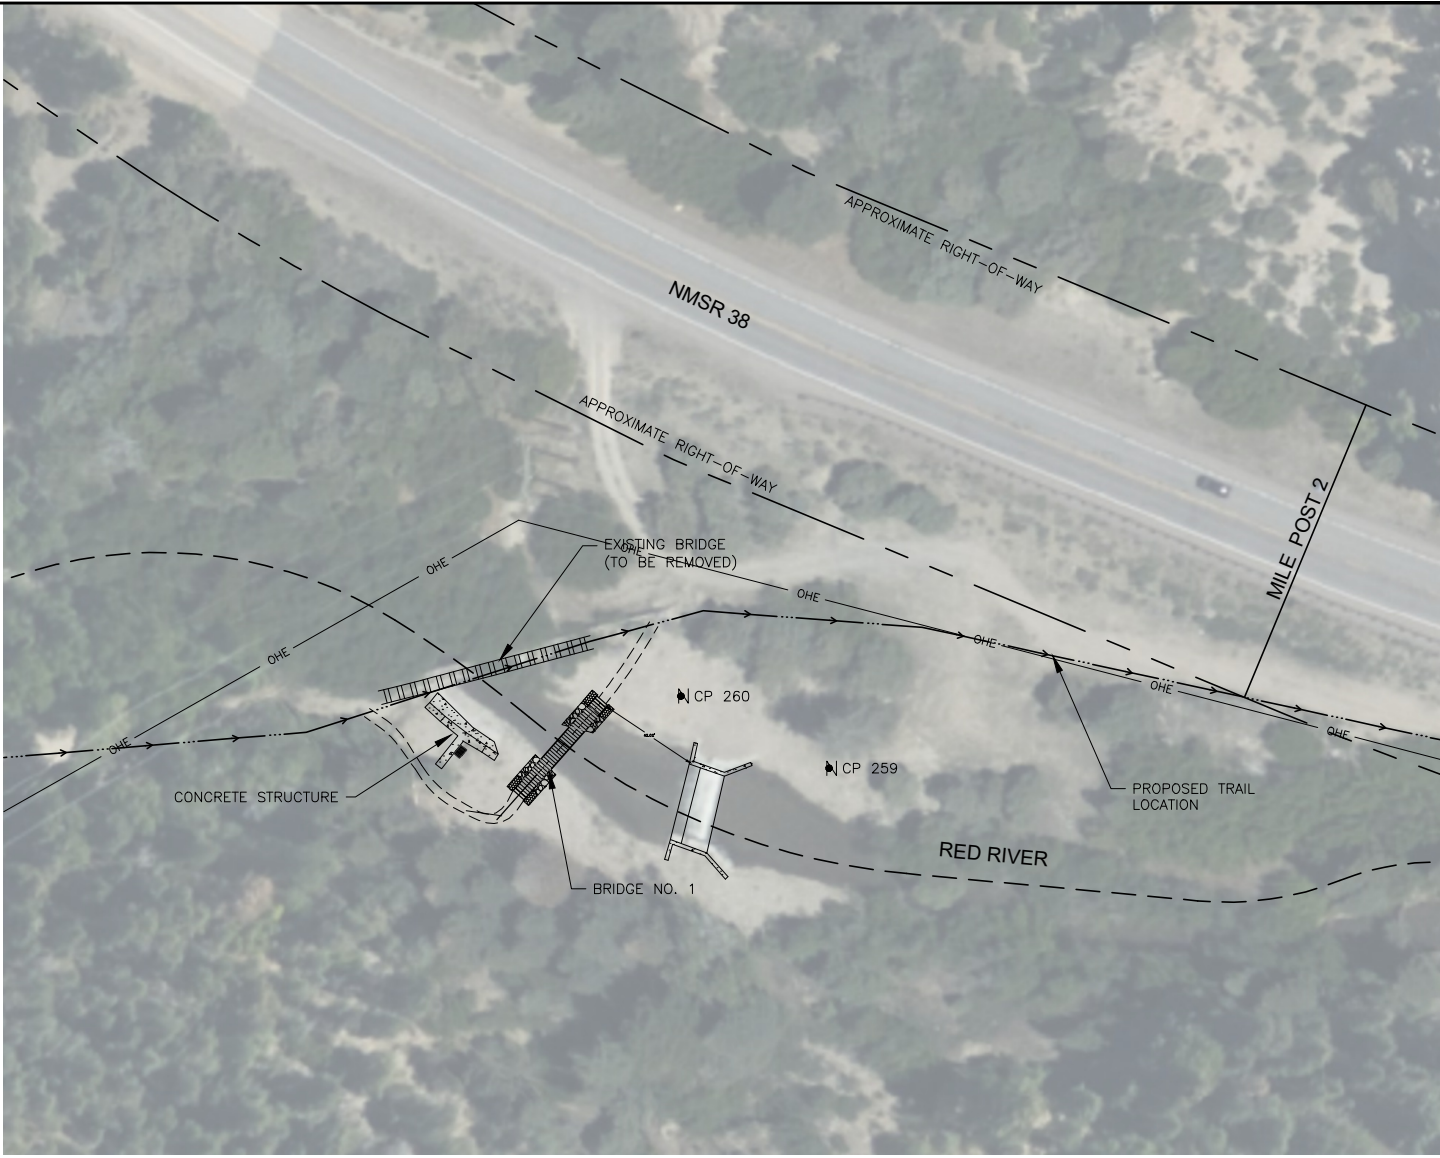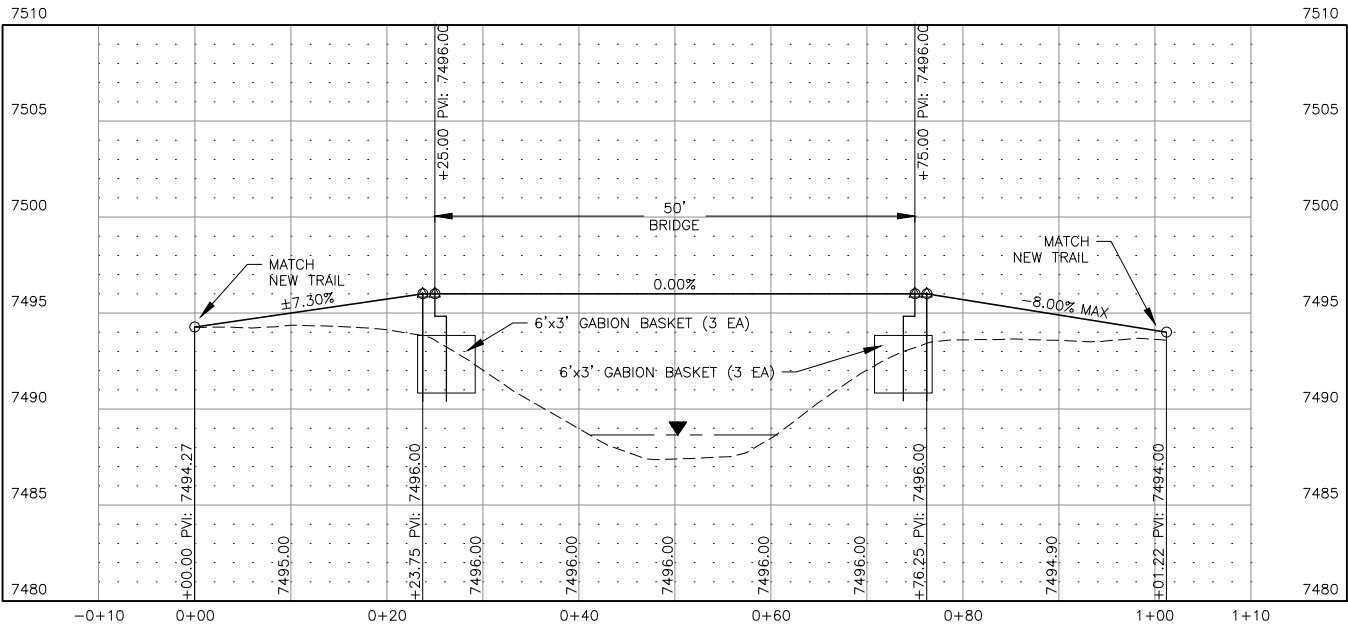

BRIDGE NO. 1 VICINITY MAP

1"=40' HORIZ.
(24"x36")


1"=80' HORIZ.
(12"x18")

SHEET GENERAL NOTES:

1. SEE SHEET 1-3 FOR PROJECT COORDINATE LISTS.

DESIGN: DEC
DRAWN: JTK
CHECKED: TJM
DATE: 12/26/2025
REV:
REV:
REV:

TOWN OF RED RIVER
QUESTA TO RED RIVER TRAIL
PROJECT

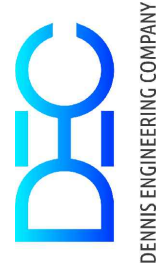

BRIDGE NO. 1 PLAN & PROFILE

(SEAL)
**NOT FOR
CONSTRUCTION**

SHEET
5-1


NOTICE OF EXTENDED PAYMENT PROVISION -
THIS CONTRACT ALLOWS THE OWNER TO MAKE
PAYMENT WITHIN 45 DAYS AFTER SUBMISSION
OF AN UNDISPUTED REQUEST FOR PAYMENT



BRIDGE NO. 2 PLAN & PROFILE.

1"=10' HORIZ.
1"=5' VERT.
(24"x36")

1"=20' HORIZ.
1"=10' VERT.
(12"x18")

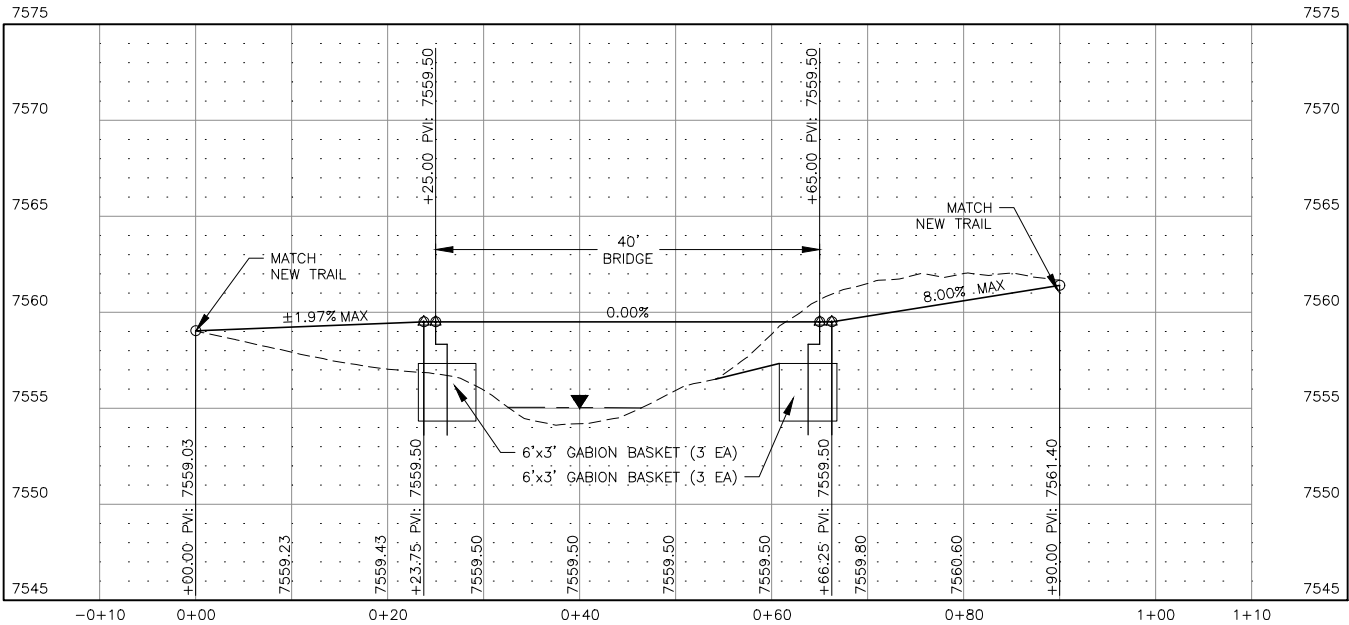

BRIDGE NO. 2 VICINITY MAP

1"=40' HORIZ.
(24"x36")

1"=80' HORIZ.
(12"x18")


SHEET GENERAL NOTES:

1. SEE SHEET 1-3 FOR PROJECT COORDINATE LISTS.

NOTICE OF EXTENDED PAYMENT PROVISION -
THIS CONTRACT ALLOWS THE OWNER TO MAKE
PAYMENT WITHIN 45 DAYS AFTER SUBMISSION
OF AN UNDISPUTED REQUEST FOR PAYMENT

DESIGN: DEC
DRAWN: JTK
CHECKED: TJM
DATE: 12/26/2025
REV:
REV:
REV:


PROJECT
TOWN OF RED RIVER
QUESTA TO RED RIVER TRAIL
PROJECT

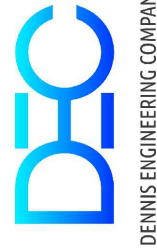

TITLE
BRIDGE NO. 2 PLAN & PROFILE

(SEAL)
NOT FOR
CONSTRUCTION

SHEET
5-2

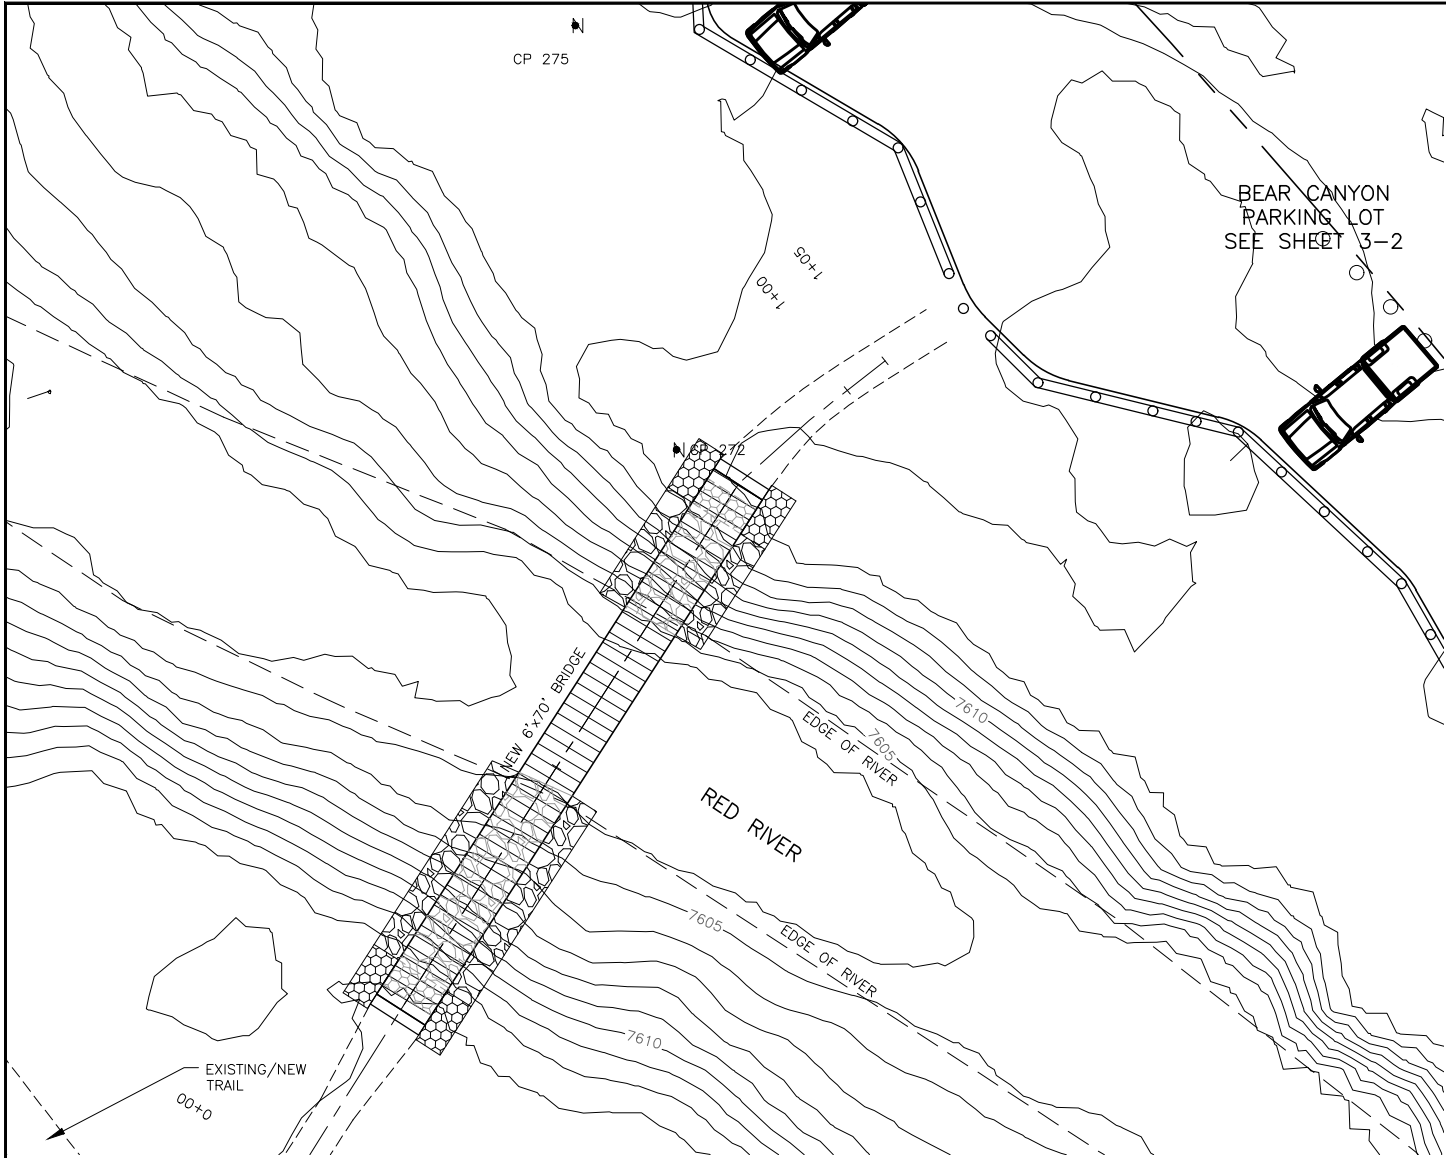

BRIDGE NO. C1 PLAN & PROFILE

1"=10' HORIZ.
1"=2' VERT.
(24"x36")


1"=20' HORIZ.
1"=4' VERT.
(12"x18")



BRIDGE NO. C1 VICINITY MAP

1"=40' HORIZ.
(24"x36")

1"=80' HORIZ.
(12"x18")

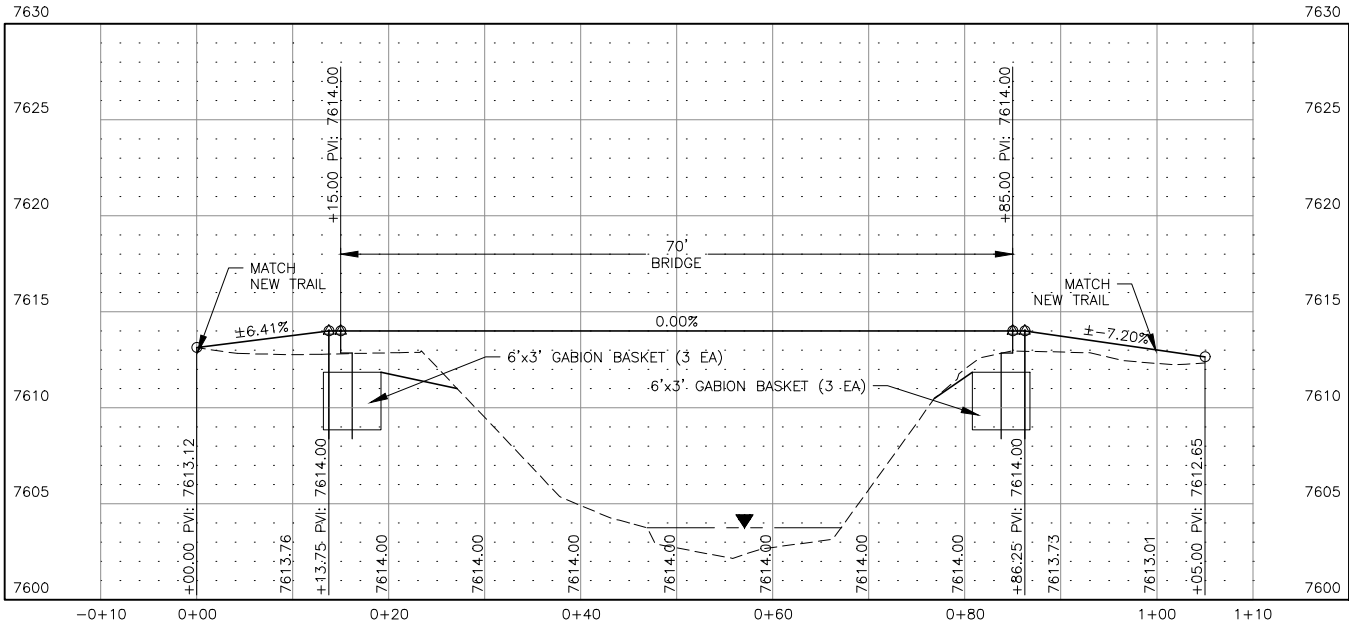

SHEET GENERAL NOTES:

1. SEE SHEET 1-3 FOR PROJECT COORDINATE LISTS.

NOTICE OF EXTENDED PAYMENT PROVISION -
THIS CONTRACT ALLOWS THE OWNER TO MAKE
PAYMENT WITHIN 45 DAYS AFTER SUBMISSION
OF AN UNDISPUTED REQUEST FOR PAYMENT

DESIGN: DEC
DRAWN: JTK
CHECKED: TJM
DATE: 12/26/2025
REV:
REV:
REV:

PROJECT

TOWN OF RED RIVER
QUESTA TO RED RIVER TRAIL
PROJECT



TITLE


BRIDGE NO. C1 PLAN & PROFILE

(SEAL)

NOT FOR
CONSTRUCTION

SHEET


5-3

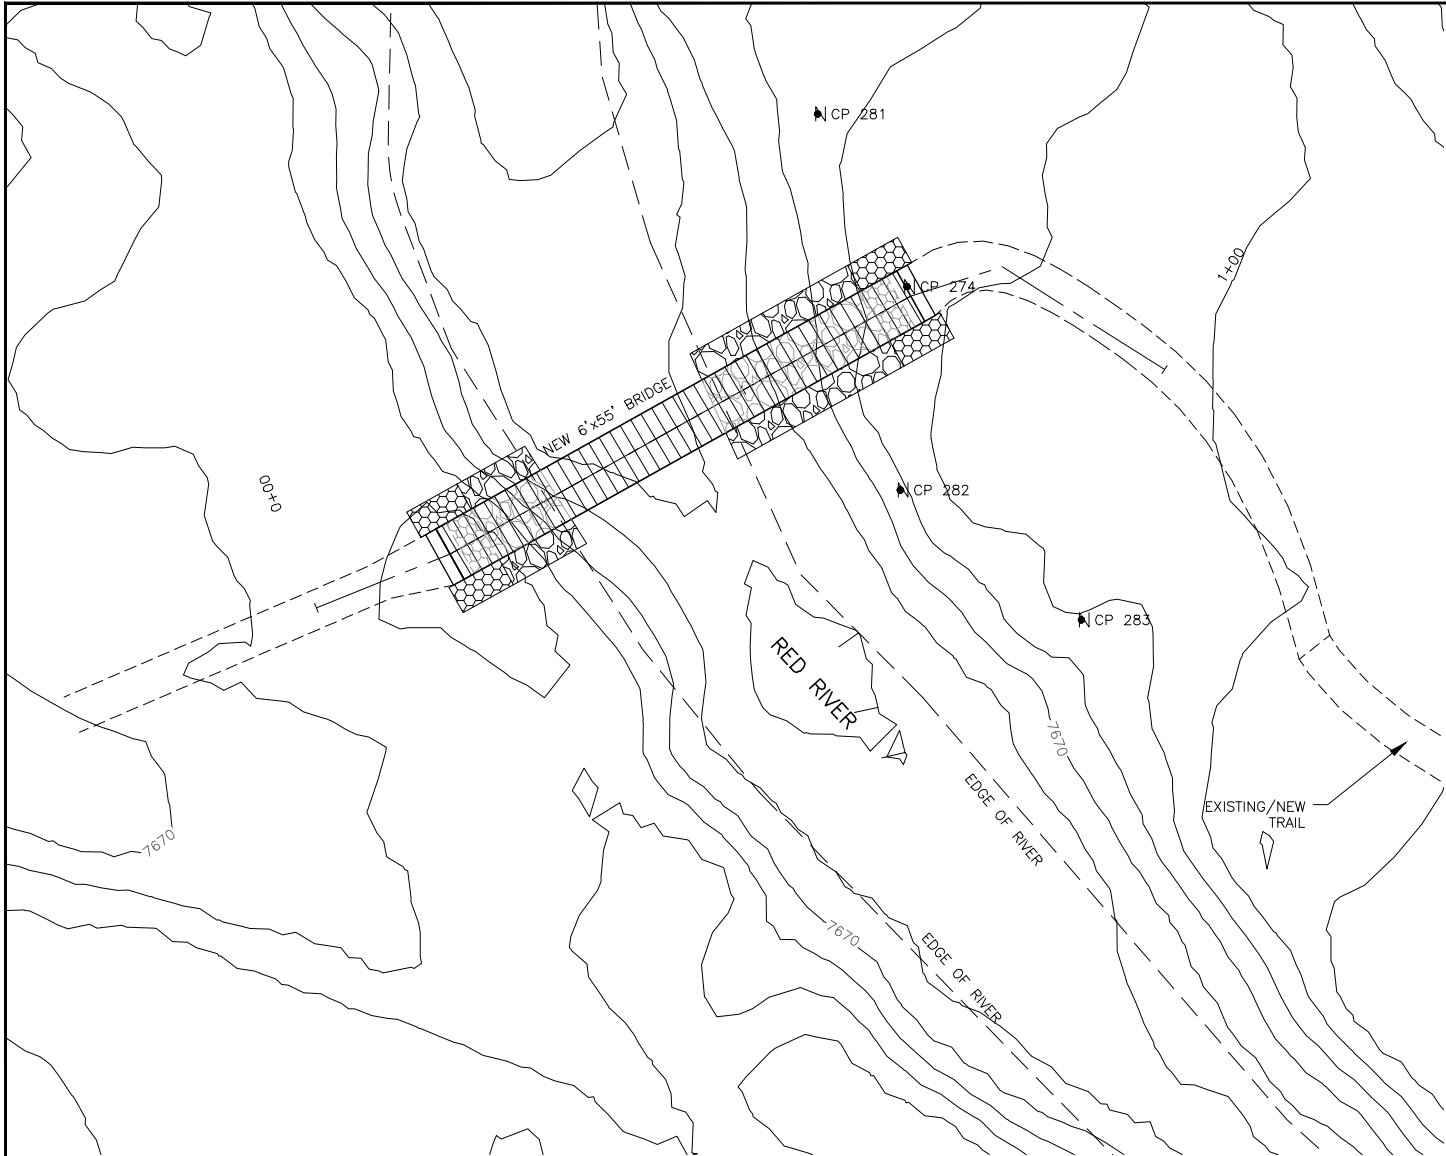

BRIDGE NO. 3 PLAN & PROFILE.

1"=10' HORIZ.
1"=2' VERT.
(24"x36")

1"=20' HORIZ.
1"=4' VERT.
(12"x18")

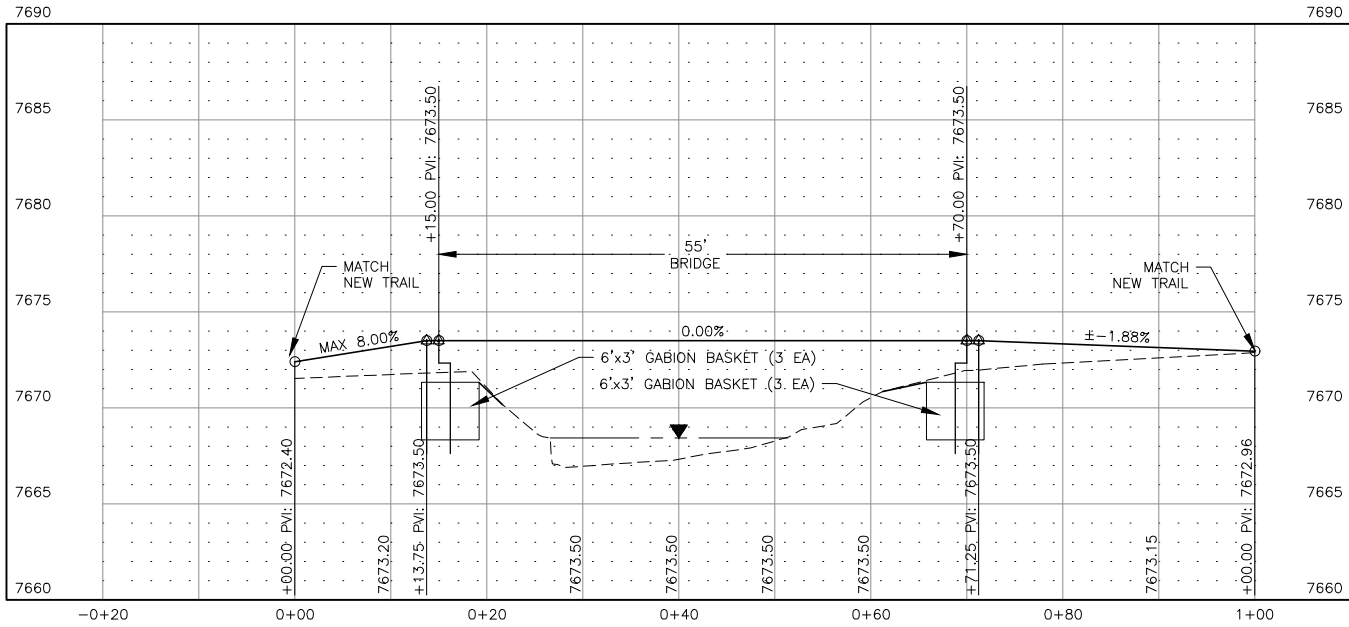

BRIDGE NO. 3 VICINITY MAP

1"=40' HORIZ.
(24"x36")

1"=80' HORIZ.
(12"x18")

SHEET GENERAL NOTES:


1. SEE SHEET 1-3 FOR PROJECT COORDINATE LISTS.

NOTICE OF EXTENDED PAYMENT PROVISION -
THIS CONTRACT ALLOWS THE OWNER TO MAKE
PAYMENT WITHIN 45 DAYS AFTER SUBMISSION
OF AN UNDISPUTED REQUEST FOR PAYMENT

DESIGN: DEC
DRAWN: JTK
CHECKED: TJM
DATE: 12/26/2025
REV:
REV:
REV:

PROJECT

TOWN OF RED RIVER
QUESTA TO RED RIVER TRAIL
PROJECT

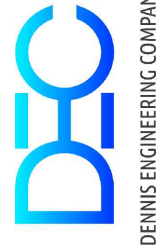

TITLE


BRIDGE NO. 3 PLAN & PROFILE

(SEAL)


NOT FOR
CONSTRUCTION

SHEET

5-4

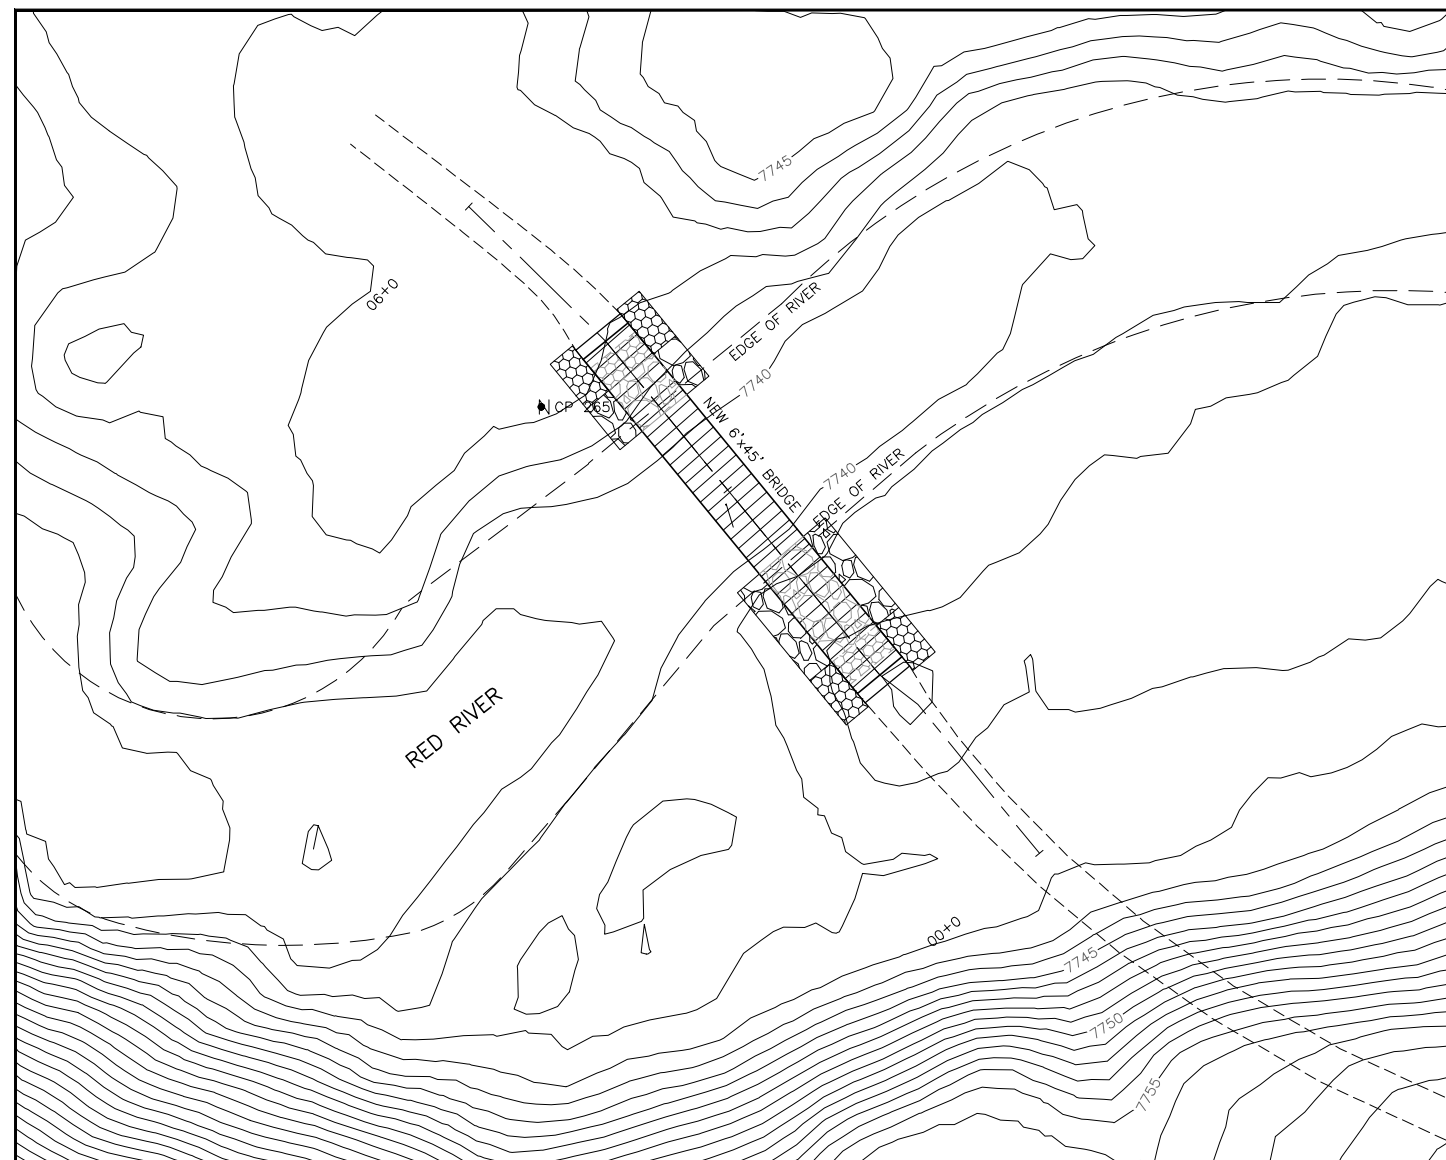

BRIDGE NO. 4 PLAN & PROFILE

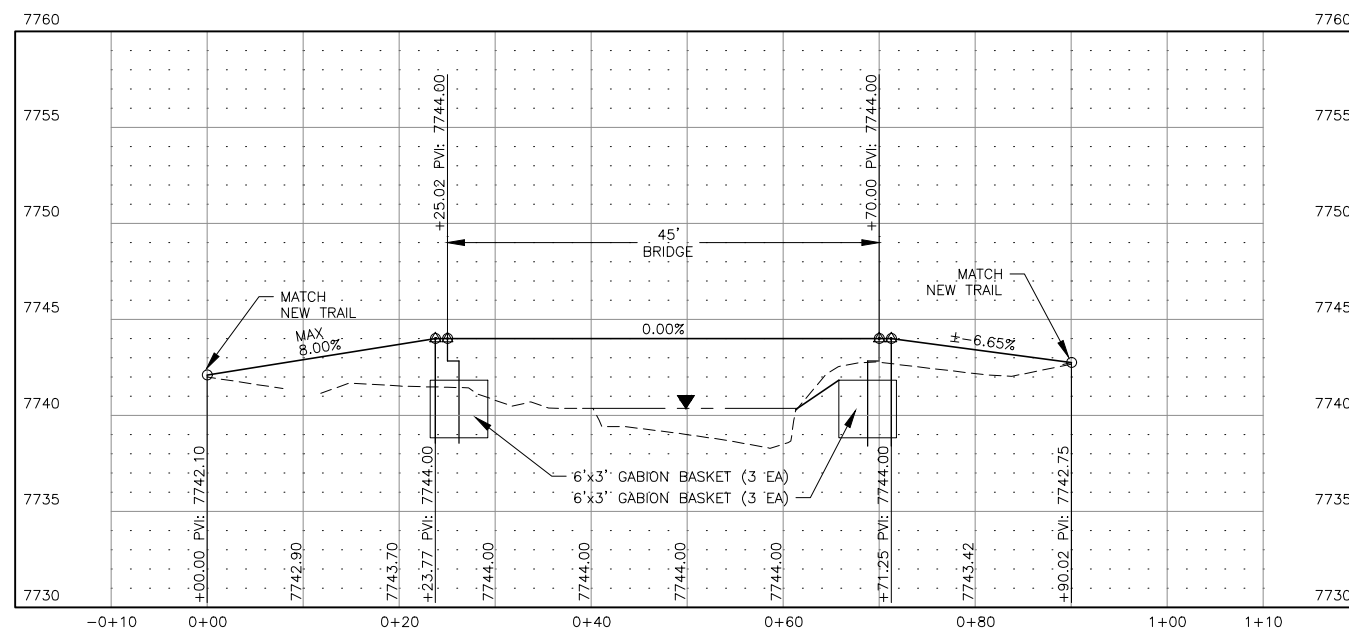


BRIDGE NO. 4 VICINITY MAP

SHEET GENERAL NOTES:

DESIGN: DEC
DRAWN: JTK
CHECKED: TJM
DATE: 12/26/2025
REV:
REV:
REV:

TOWN OF RED RIVER
QUESTA TO RED RIVER TRAIL
PROJECT

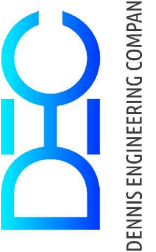

BRIDGE NO. 4 PLAN & PROFILE


SEAL)

NOT FOR CONSTRUCTION

SHEET

5-5


NOTICE OF EXTENDED PAYMENT PROVISION -
THIS CONTRACT ALLOWS THE OWNER TO MAKE
PAYMENT WITHIN 45 DAYS AFTER SUBMISSION
OF AN UNDISPUTED REQUEST FOR PAYMENT

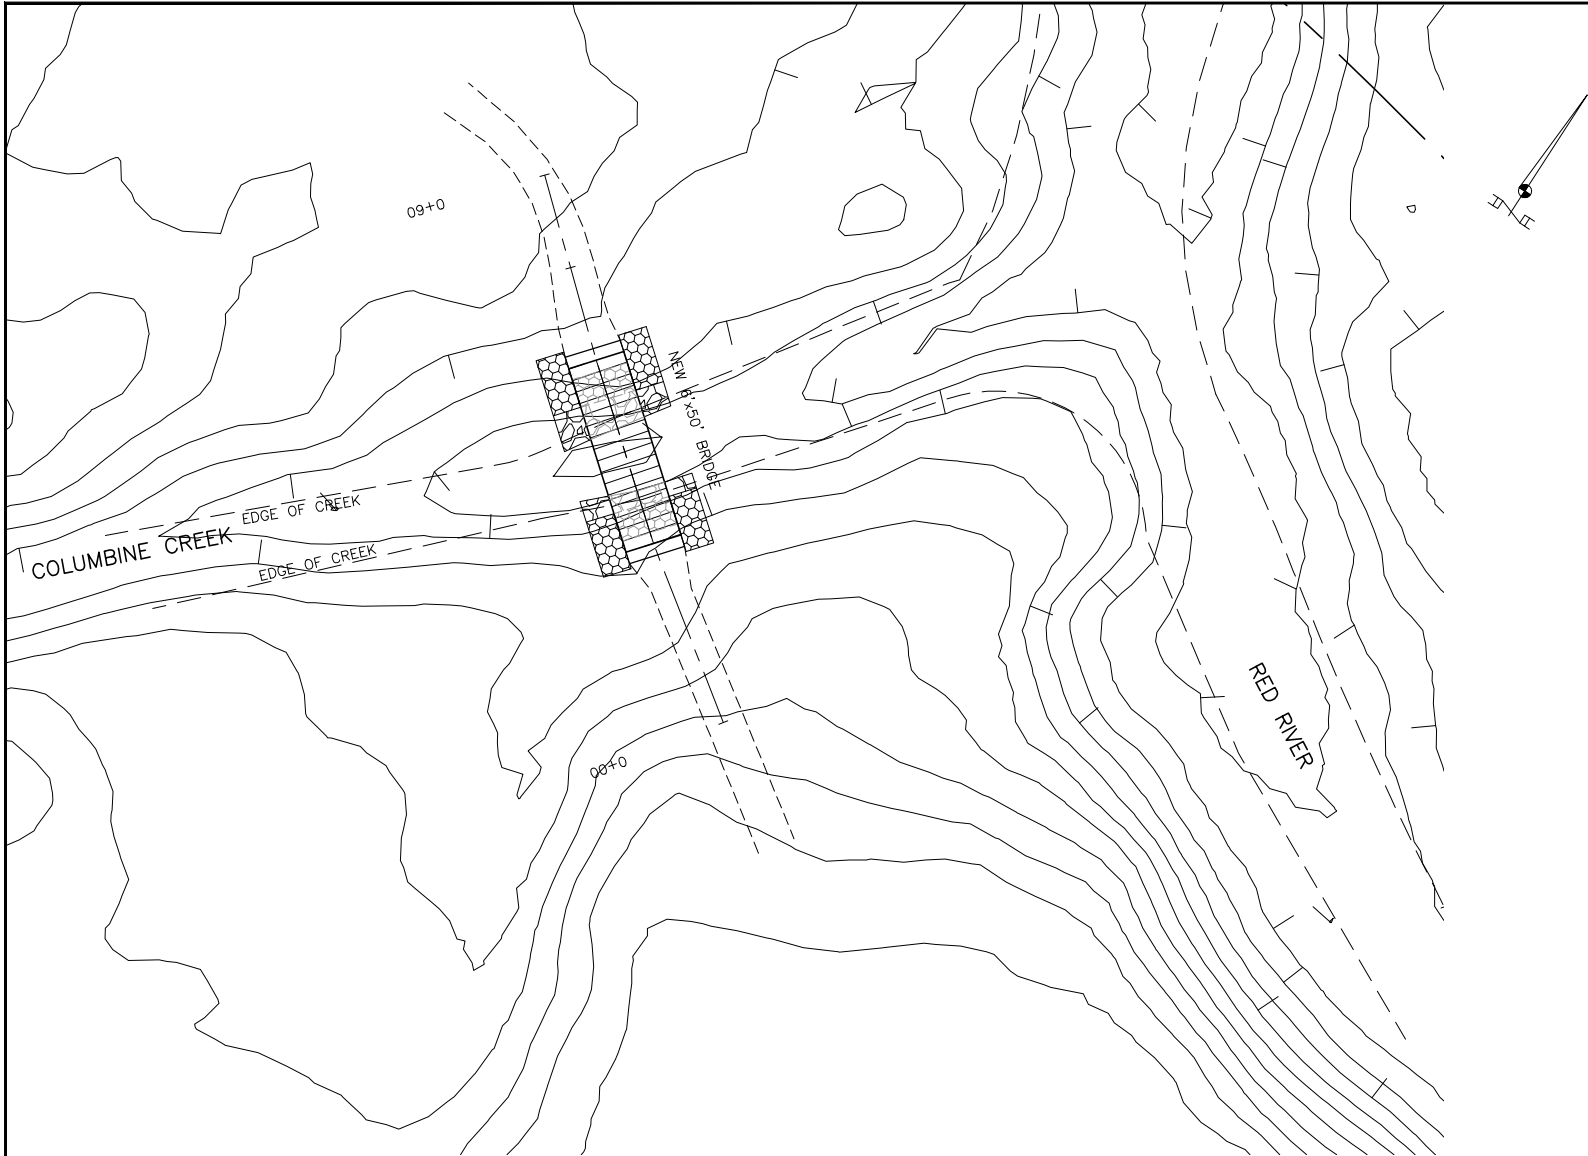

BRIDGE NO. T1 PLAN & PROFILE.

1"=10' HORIZ.
1"=2' VERT.
(24"x36")

1"=20' HORIZ.
1"=4' VERT.
(12"x18")

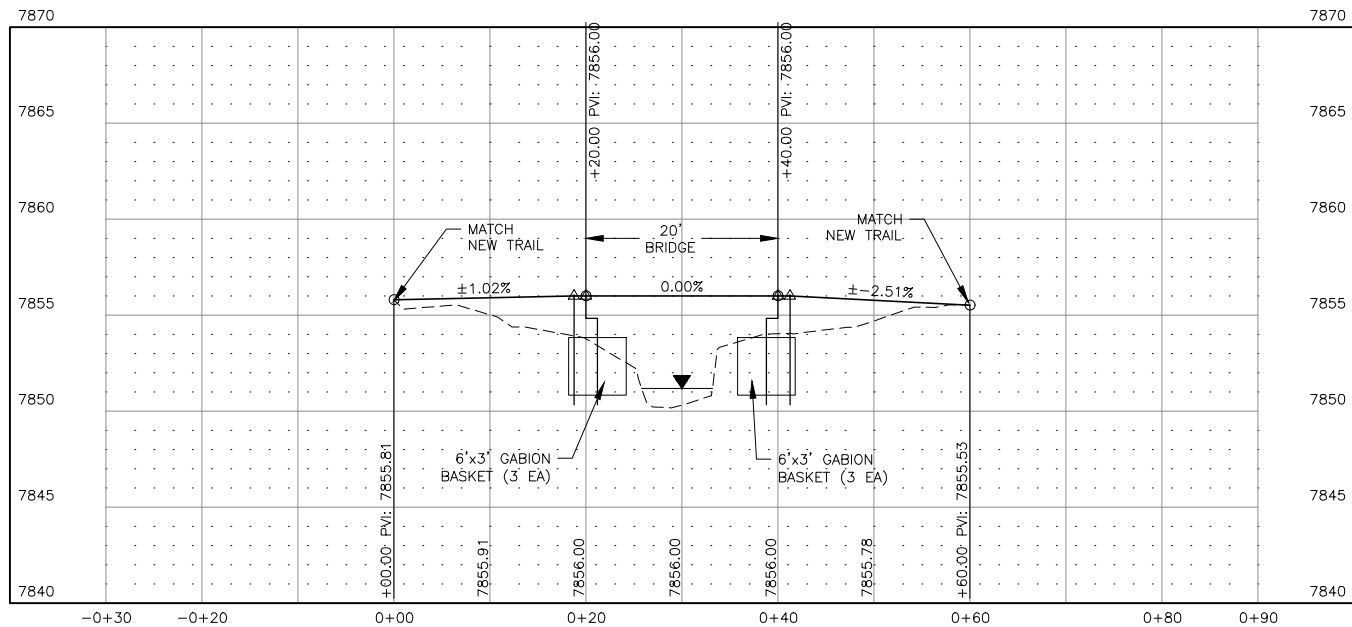

BRIDGE NO. T1 VICINITY MAP

1"=40' HORIZ.
(24"x36")


1"=80' HORIZ.
(12"x18")

SHEET GENERAL NOTES:

1. SEE SHEET 1-3 FOR PROJECT COORDINATE LISTS.

DESIGN: DEC
DRAWN: JTK
CHECKED: TJM
DATE: 12/26/2025
REV:
REV:
REV:

TOWN OF RED RIVER
QUESTA TO RED RIVER TRAIL
PROJECT

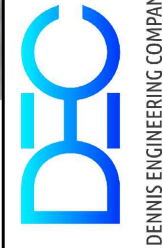

BRIDGE NO. T1 PLAN & PROFILE

(SEAL)
NOT FOR
CONSTRUCTION

SHEET
5-6

NOTICE OF EXTENDED PAYMENT PROVISION -
THIS CONTRACT ALLOWS THE OWNER TO MAKE
PAYMENT WITHIN 45 DAYS AFTER SUBMISSION
OF AN UNDISPUTED REQUEST FOR PAYMENT



BRIDGE NO. 5 PLAN & PROFILE

1"=10' HORIZ.
1"=5' VERT.
(24"x36")


1"=20' HORIZ.
1"=10' VERT.
(12"x18")



BRIDGE NO. 5 VICINITY MAP

1"=40' HORIZ.
(24"x36")

1"=80' HORIZ.
(12"x18")

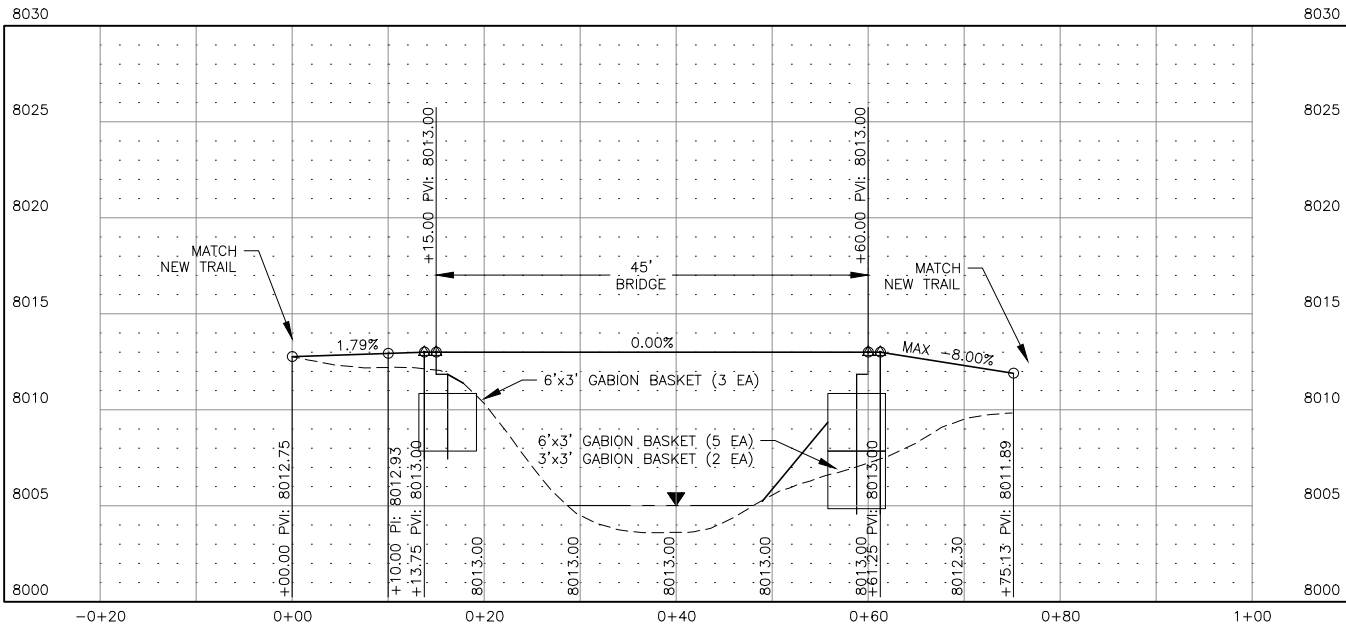

SHEET GENERAL NOTES:

1. SEE SHEET 1-3 FOR PROJECT COORDINATE LISTS.

DESIGN: DEC
DRAWN: JTK
CHECKED: TJM
DATE: 12/26/2025
REV:
REV:
REV:

PROJECT

TOWN OF RED RIVER
QUESTA TO RED RIVER TRAIL
PROJECT



TITLE

BRIDGE NO. 5 PLAN & PROFILE


(SEAL)

NOT FOR
CONSTRUCTION

SHEET

5-7


NOTICE OF EXTENDED PAYMENT PROVISION -
THIS CONTRACT ALLOWS THE OWNER TO MAKE
PAYMENT WITHIN 45 DAYS AFTER SUBMISSION
OF AN UNDISPUTED REQUEST FOR PAYMENT

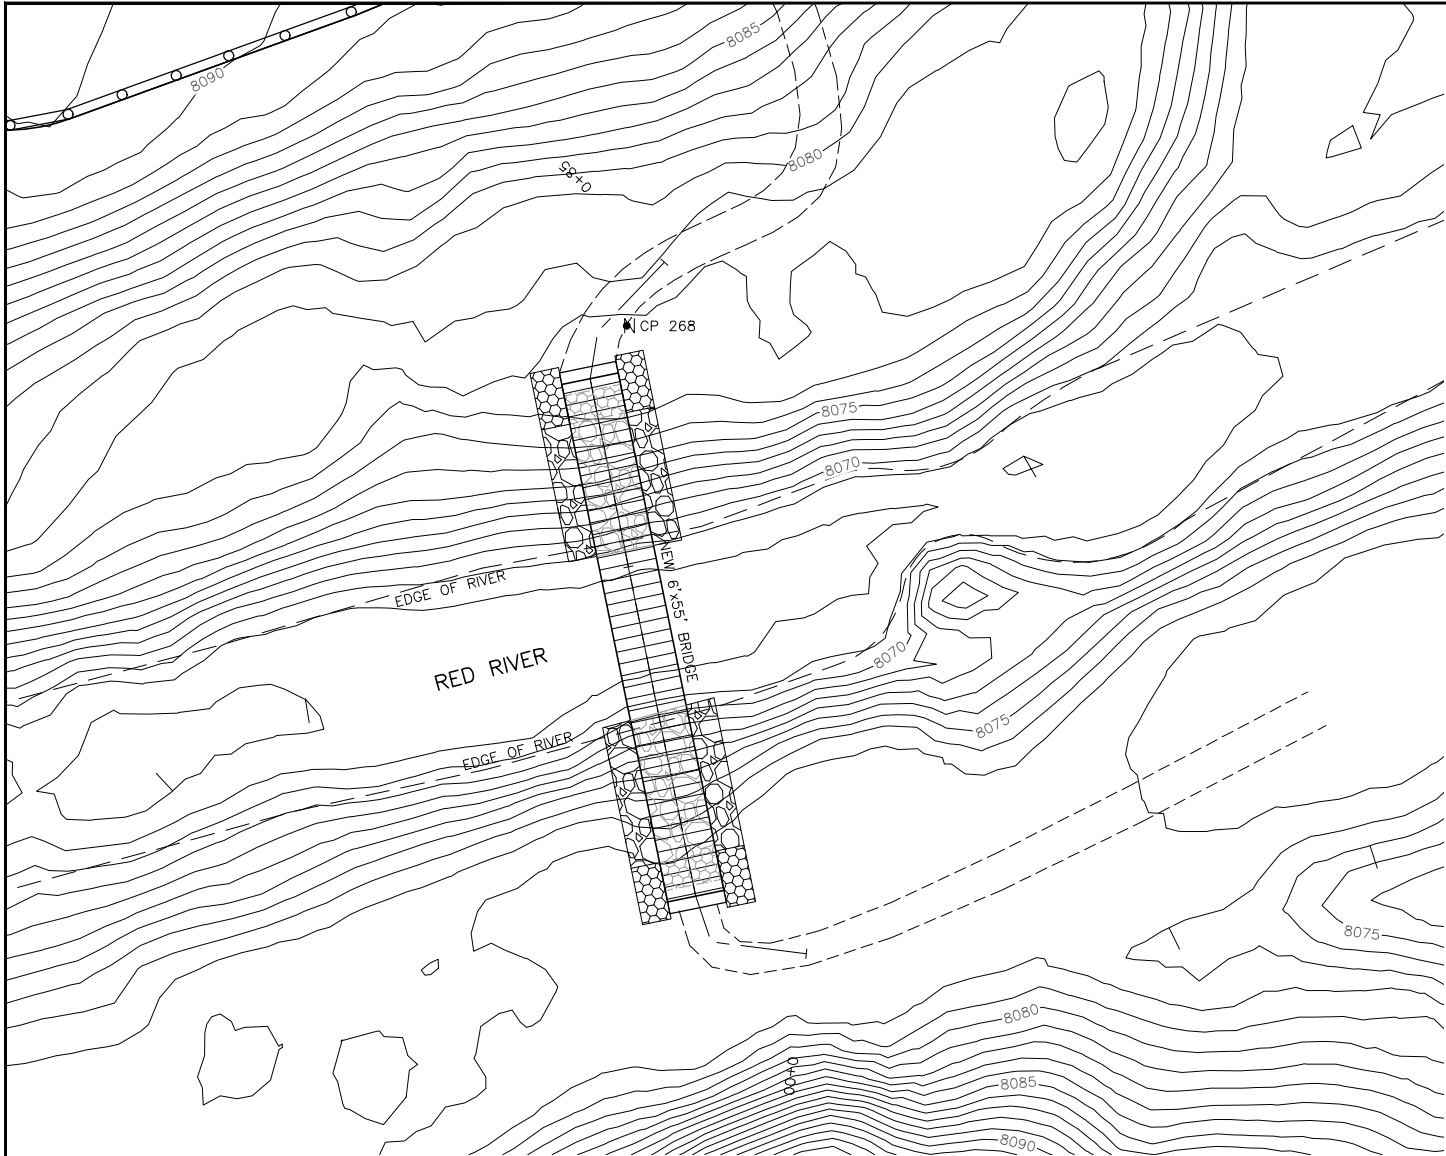

BRIDGE NO. 6 PLAN & PROFILE.

1"=10' HORIZ.
1"=5' VERT.
(24"x36")

1"=20' HORIZ.
1"=10' VERT.
(12"x18")

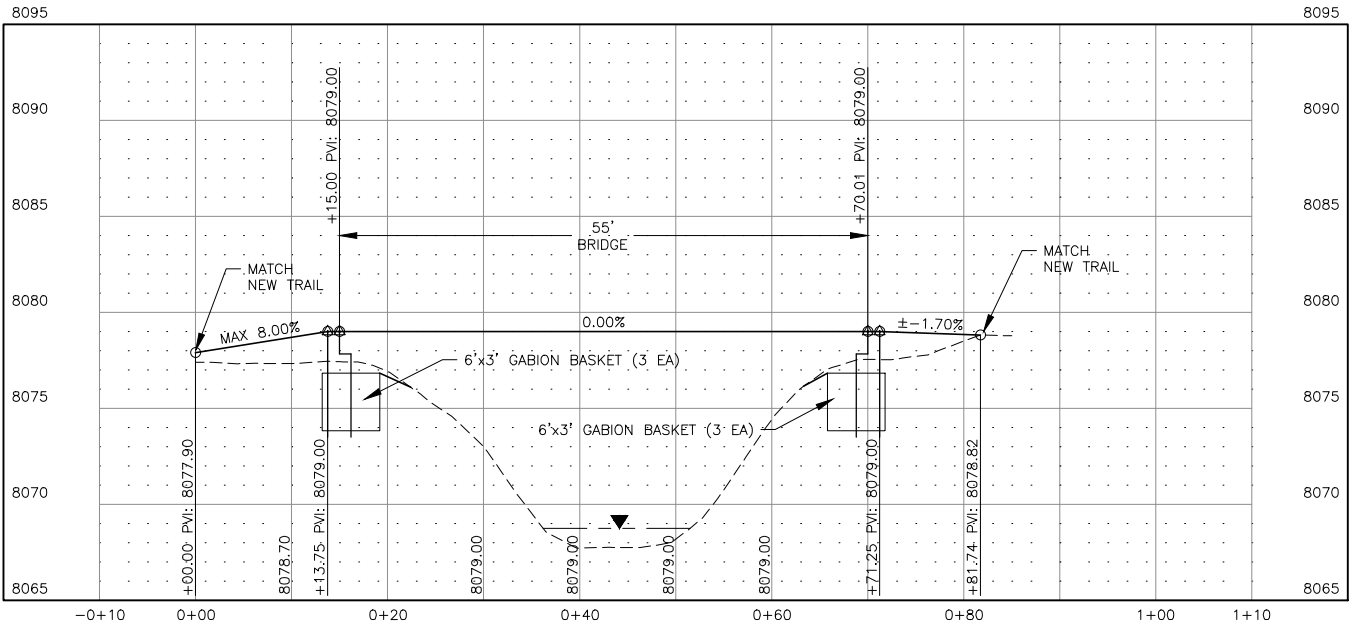

BRIDGE NO. 6 VICINITY MAP

1"=40' HORIZ.
(24"x36")


1"=80' HORIZ.
(12"x18")

SHEET GENERAL NOTES:

1. SEE SHEET 1-3 FOR PROJECT COORDINATE LISTS.

DESIGN: DEC
DRAWN: JTK
CHECKED: TJM
DATE: 12/26/2025
REV:
REV:
REV:

TOWN OF RED RIVER
QUESTA TO RED RIVER TRAIL
PROJECT

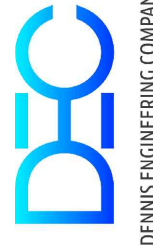


BRIDGE NO. 6 PLAN & PROFILE

(SEAL)
NOT FOR
CONSTRUCTION

SHEET
5-8


NOTICE OF EXTENDED PAYMENT PROVISION -
THIS CONTRACT ALLOWS THE OWNER TO MAKE
PAYMENT WITHIN 45 DAYS AFTER SUBMISSION
OF AN UNDISPUTED REQUEST FOR PAYMENT

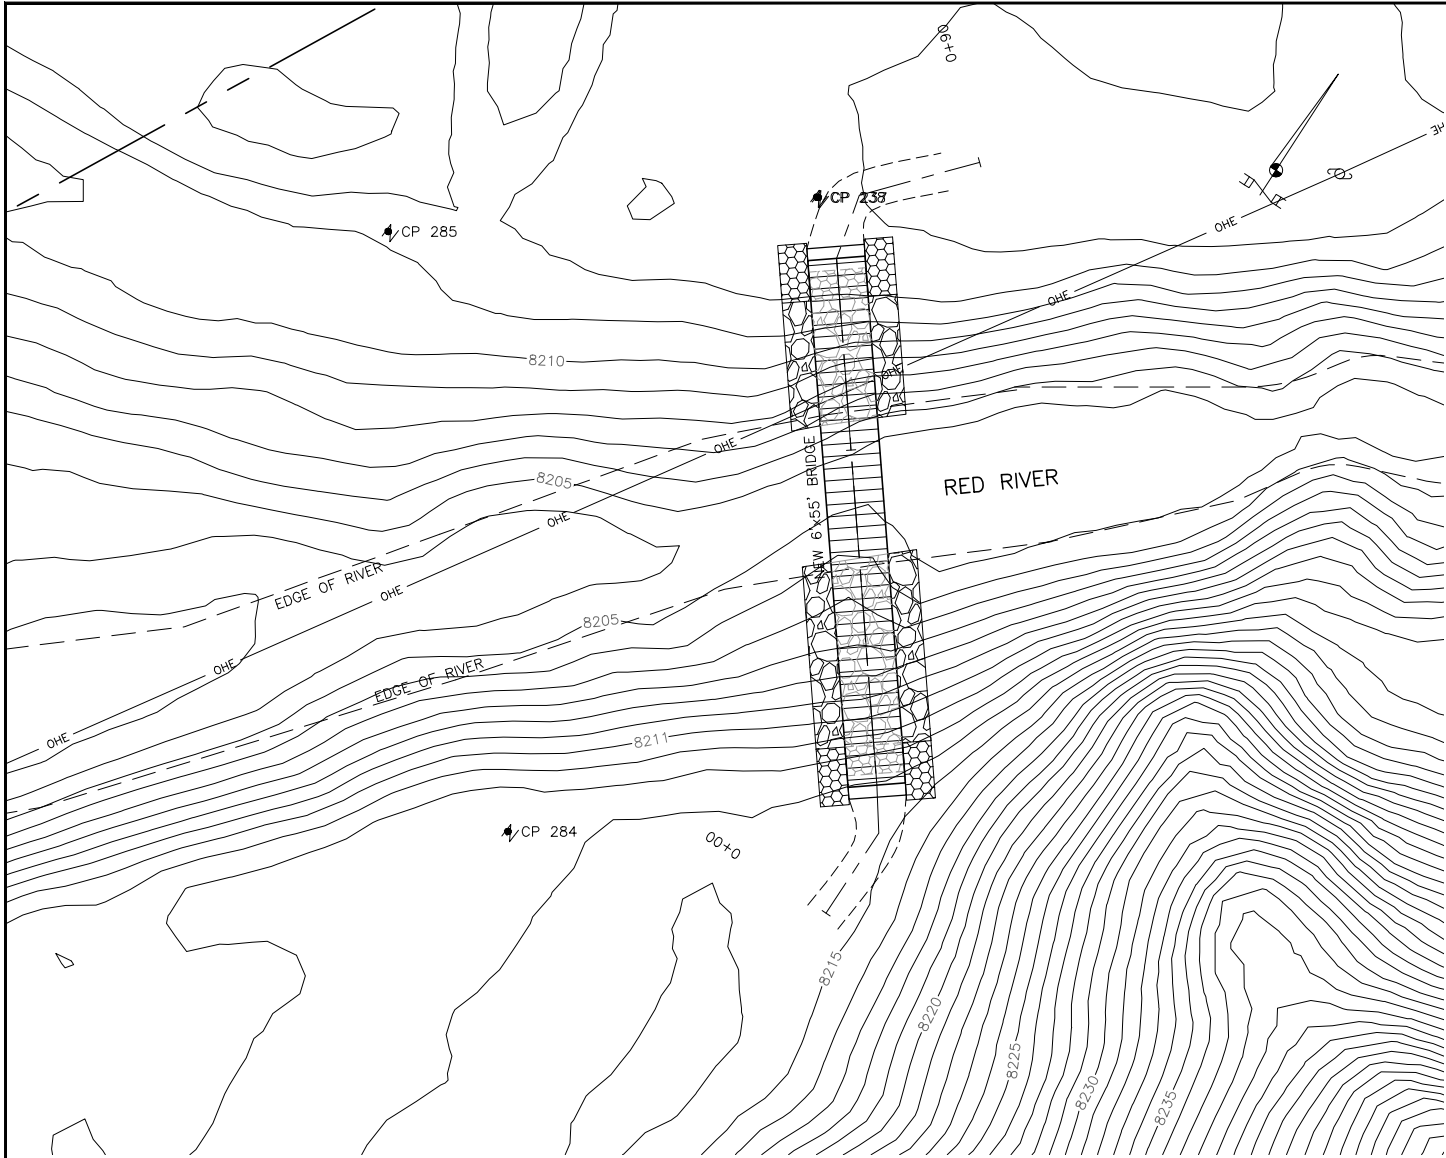

BRIDGE NO. 7 PLAN & PROFILE

1"=10' HORIZ.
1"=5' VERT.
(24"x36")

1"=20' HORIZ.
1"=10' VERT.
(12"x18")

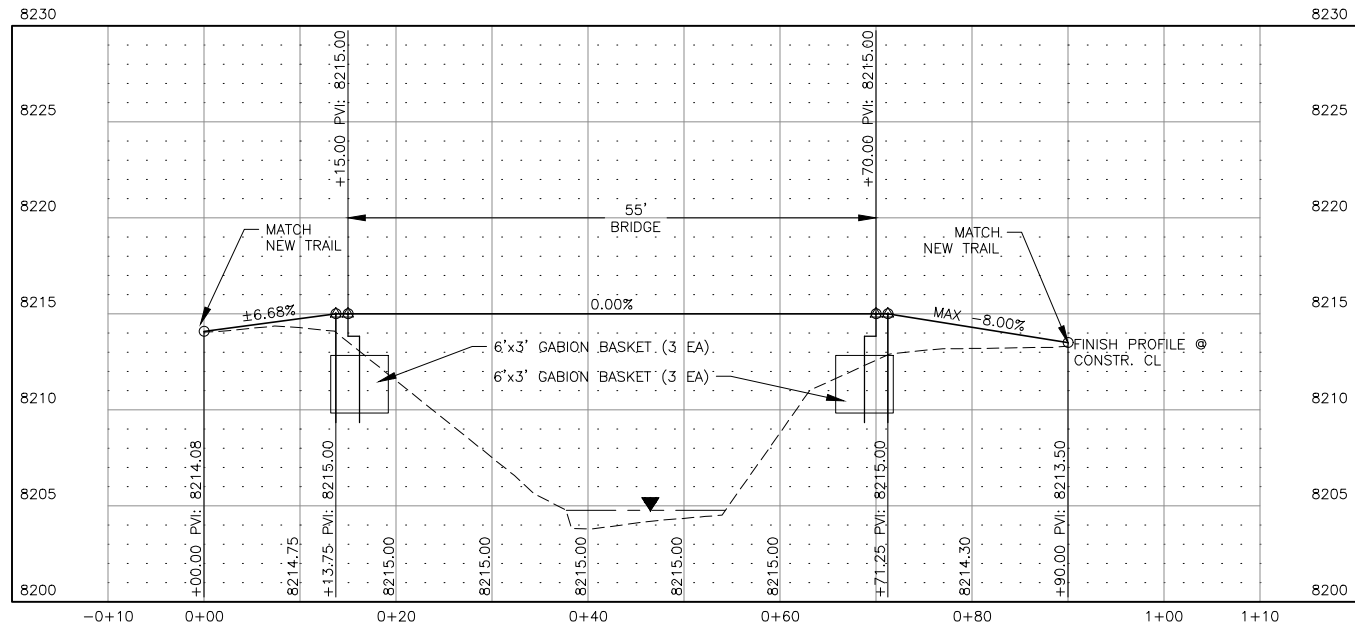

BRIDGE NO. 7 VICINITY MAP

1"=40' HORIZ.
(24"x36")

1"=80' HORIZ.
(12"x18")


SHEET GENERAL NOTES:

1. SEE SHEET 1-3 FOR PROJECT COORDINATE LISTS.

NOTICE OF EXTENDED PAYMENT PROVISION -
THIS CONTRACT ALLOWS THE OWNER TO MAKE
PAYMENT WITHIN 45 DAYS AFTER SUBMISSION
OF AN UNDISPUTED REQUEST FOR PAYMENT

DESIGN: DEC
DRAWN: JTK
CHECKED: TJM
DATE: 12/26/2025
REV:
REV:
REV:


TOWN OF RED RIVER
QUESTA TO RED RIVER TRAIL
PROJECT

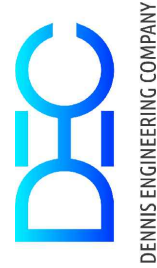

BRIDGE NO. 7 PLAN & PROFILE

(SEAL)
NOT FOR
CONSTRUCTION


SHEET
5-9

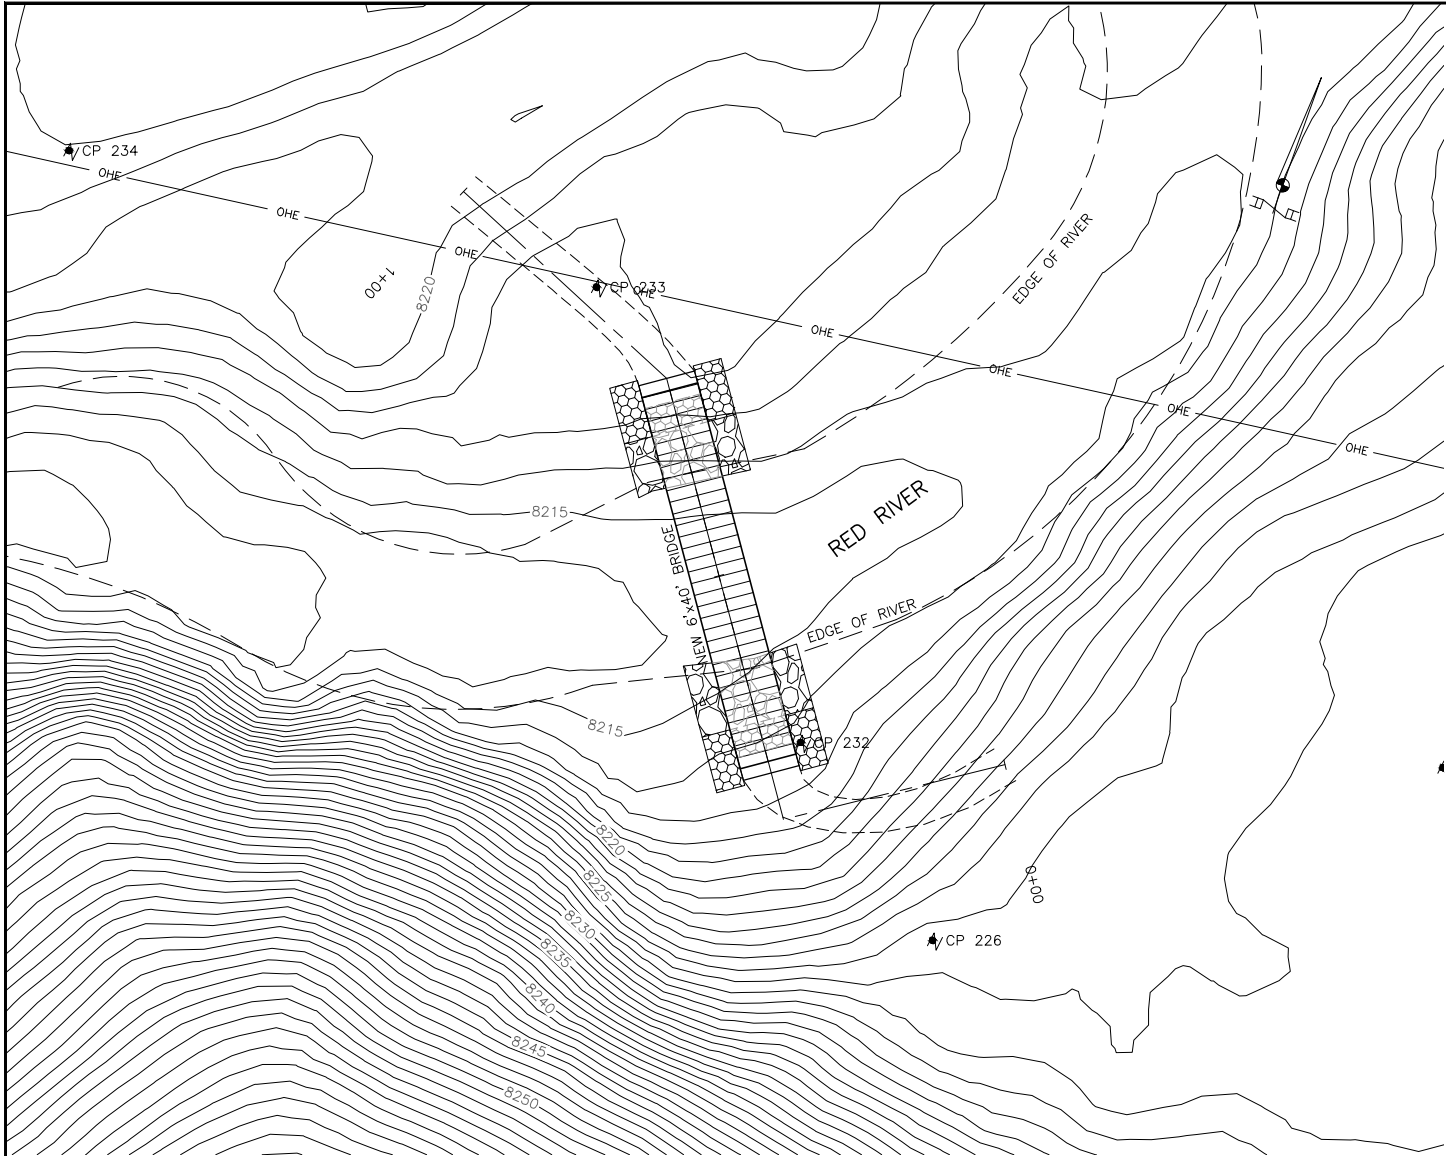

BRIDGE NO. 8 PLAN & PROFILE.

1"=10' HORIZ.
1"=5' VERT.
(24"x36")

1"=20' HORIZ.
1"=10' VERT.
(12"x18")

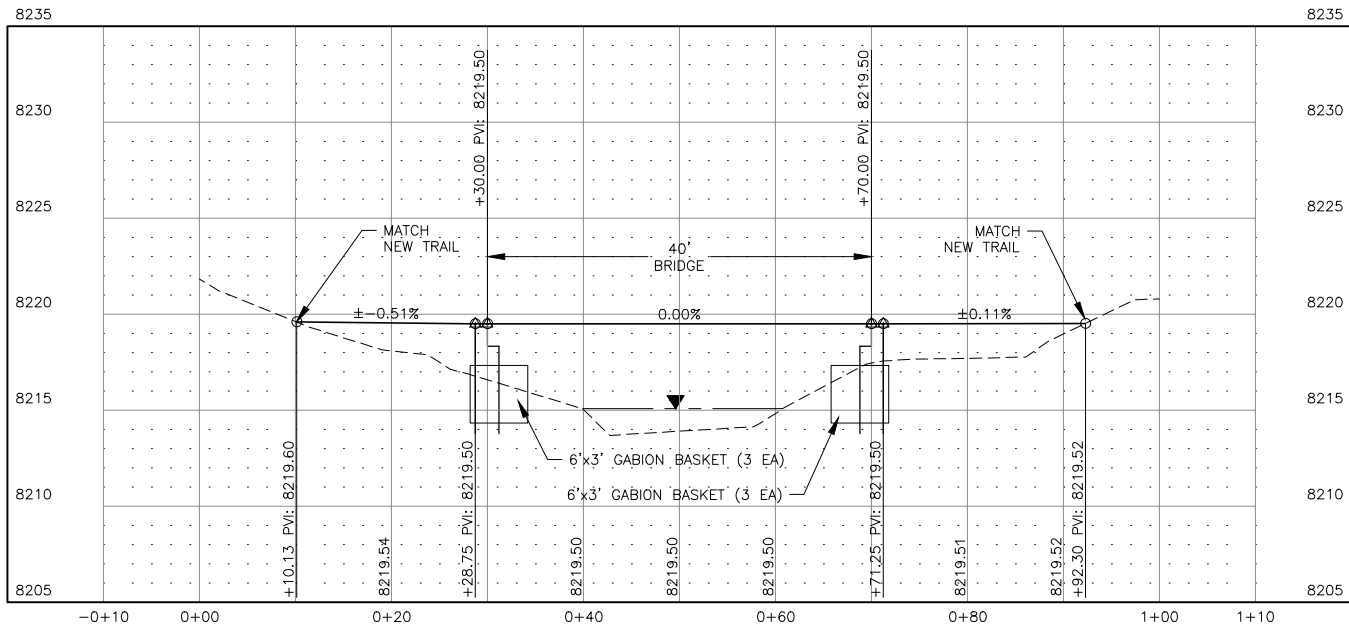

BRIDGE NO. 8 VICINITY MAP

1"=40' HORIZ.
(24"x36")

1"=80' HORIZ.
(12"x18")


SHEET GENERAL NOTES:

1. SEE SHEET 1-3 FOR PROJECT COORDINATE LISTS.

NOTICE OF EXTENDED PAYMENT PROVISION -
THIS CONTRACT ALLOWS THE OWNER TO MAKE
PAYMENT WITHIN 45 DAYS AFTER SUBMISSION
OF AN UNDISPUTED REQUEST FOR PAYMENT

DESIGN: DEC
DRAWN: JTK
CHECKED: TJM
DATE: 12/26/2025
REV:
REV:
REV:


TOWN OF RED RIVER
QUESTA TO RED RIVER TRAIL
PROJECT

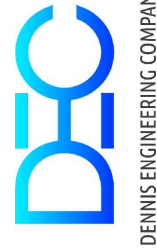

BRIDGE NO. 8 PLAN & PROFILE

(SEAL)
NOT FOR
CONSTRUCTION

SHEET
5-10

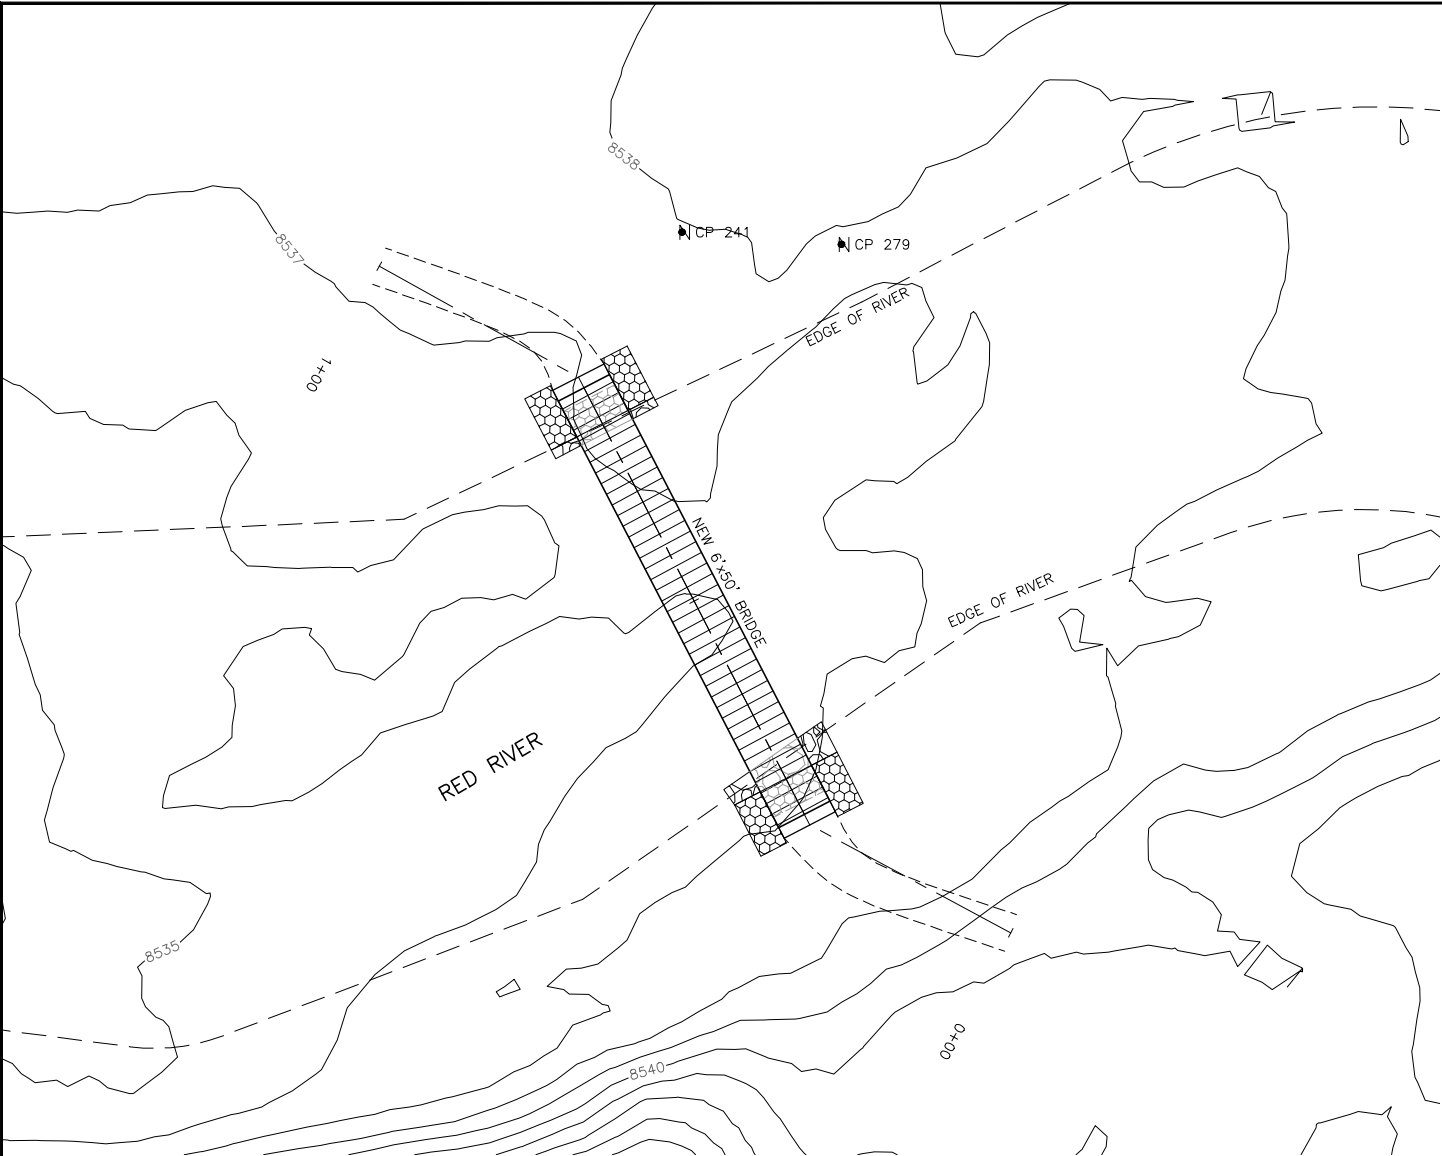

BRIDGE NO. 10 PLAN & PROFILE.

1"=10' HORIZ.
1"=5' VERT.
(24"x36")


1"=20' HORIZ.
1"=10' VERT.
(12"x18")



BRIDGE NO. 10 VICINITY MAP

1"=40' HORIZ.
(24"x36")

1"=80' HORIZ.
(12"x18")

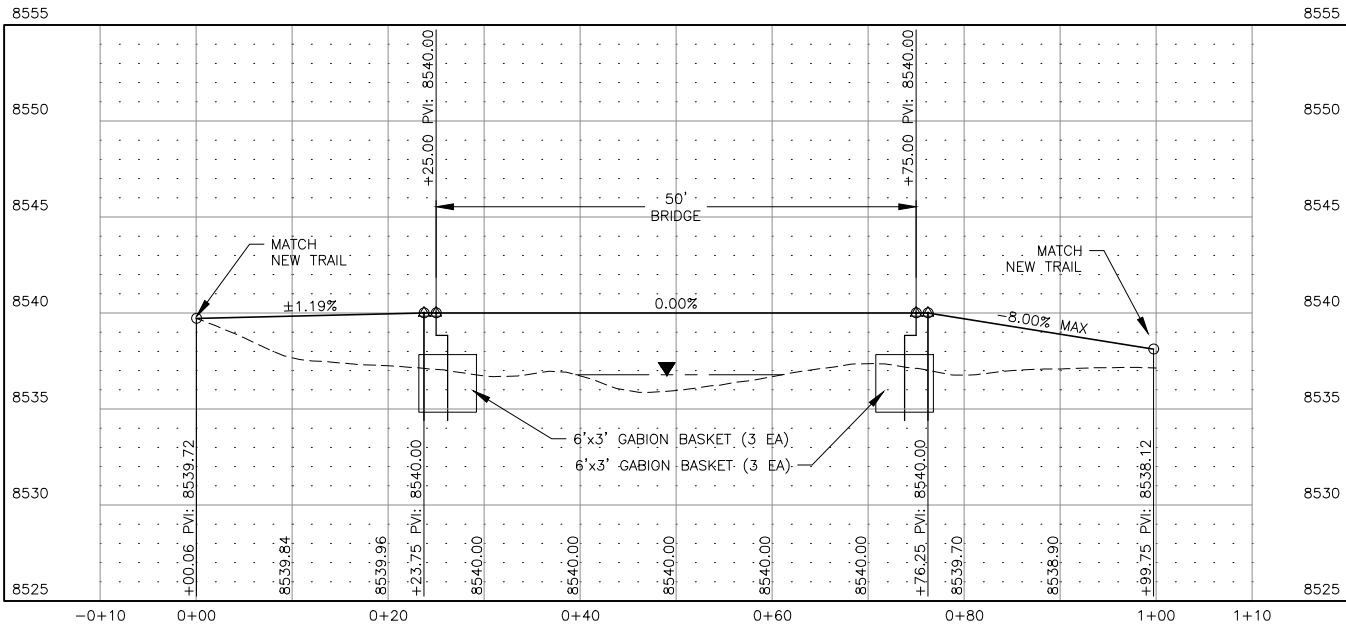


SHEET GENERAL NOTES:

1. SEE SHEET 1-3 FOR PROJECT COORDINATE LISTS.

DESIGN: DEC
DRAWN: JTK
CHECKED: TJM
DATE: 12/26/2025
REV:
REV:
REV:

TOWN OF RED RIVER
QUESTA TO RED RIVER TRAIL
PROJECT

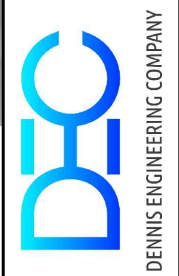


BRIDGE NO. 10 PLAN & PROFILE

(SEAL)
NOT FOR
CONSTRUCTION

SHEET
5-12


NOTICE OF EXTENDED PAYMENT PROVISION -
THIS CONTRACT ALLOWS THE OWNER TO MAKE
PAYMENT WITHIN 45 DAYS AFTER SUBMISSION
OF AN UNDISPUTED REQUEST FOR PAYMENT

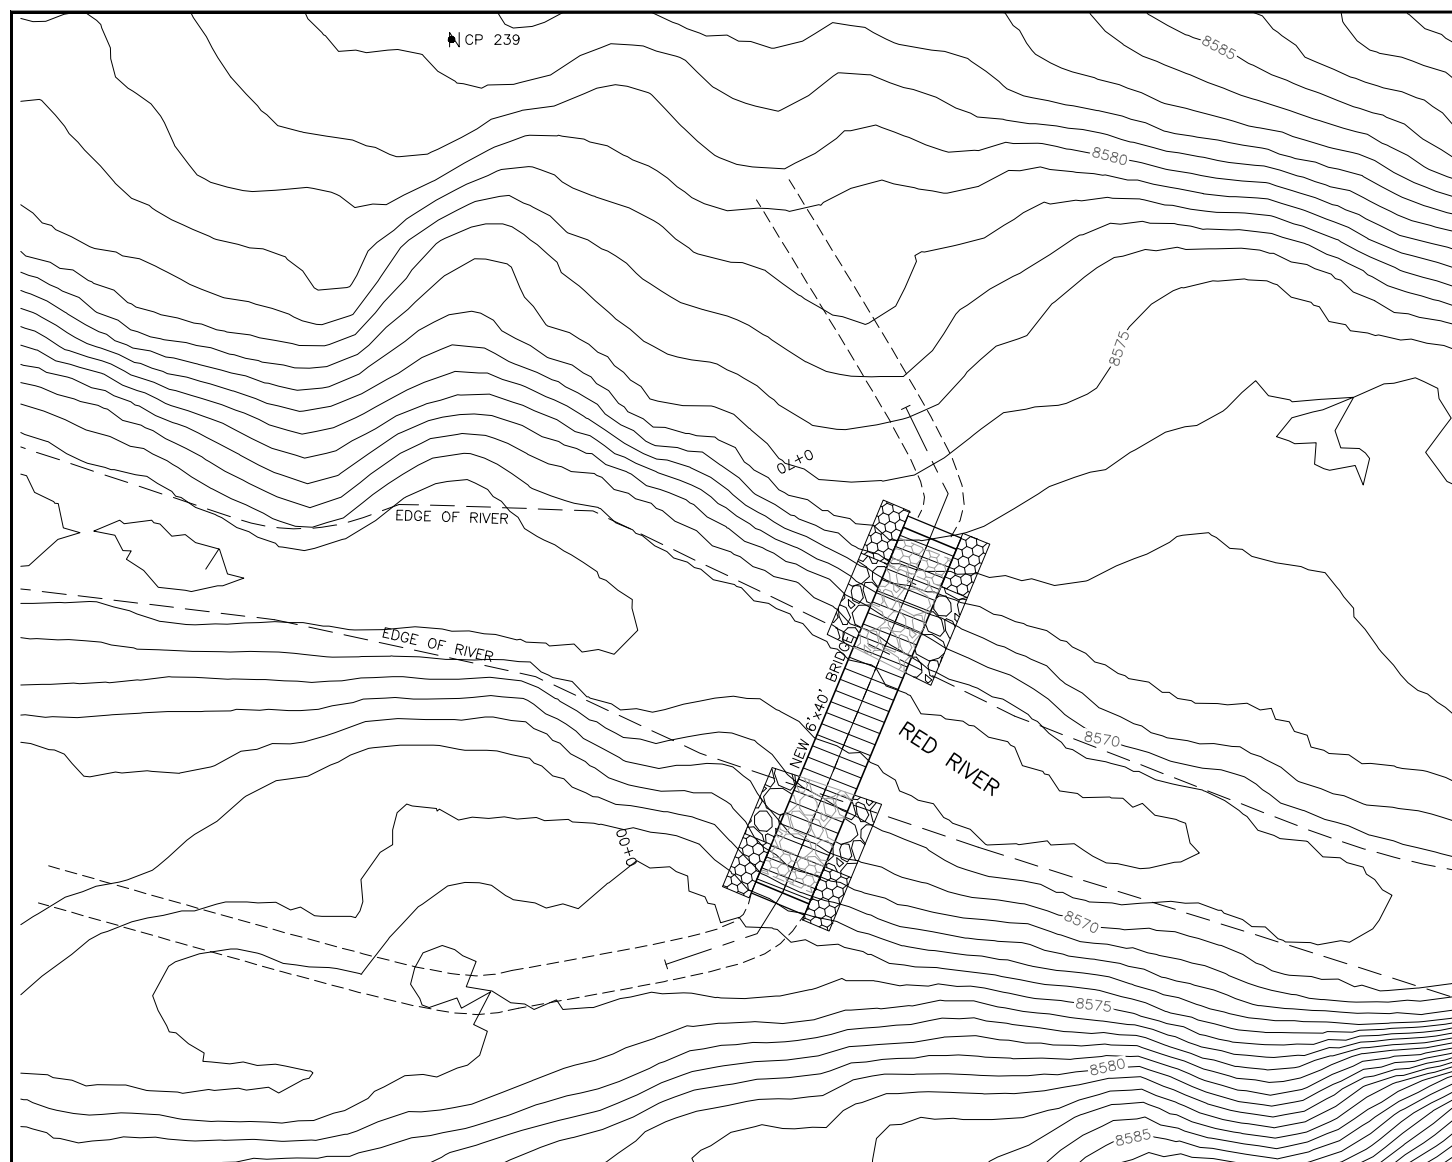

BRIDGE NO. 11 PLAN & PROFILE.

1"=10' HORIZ.
1"=5' VERT.
(24"x36")

1"=20' HORIZ.
1"=10' VERT.
(12"x18")

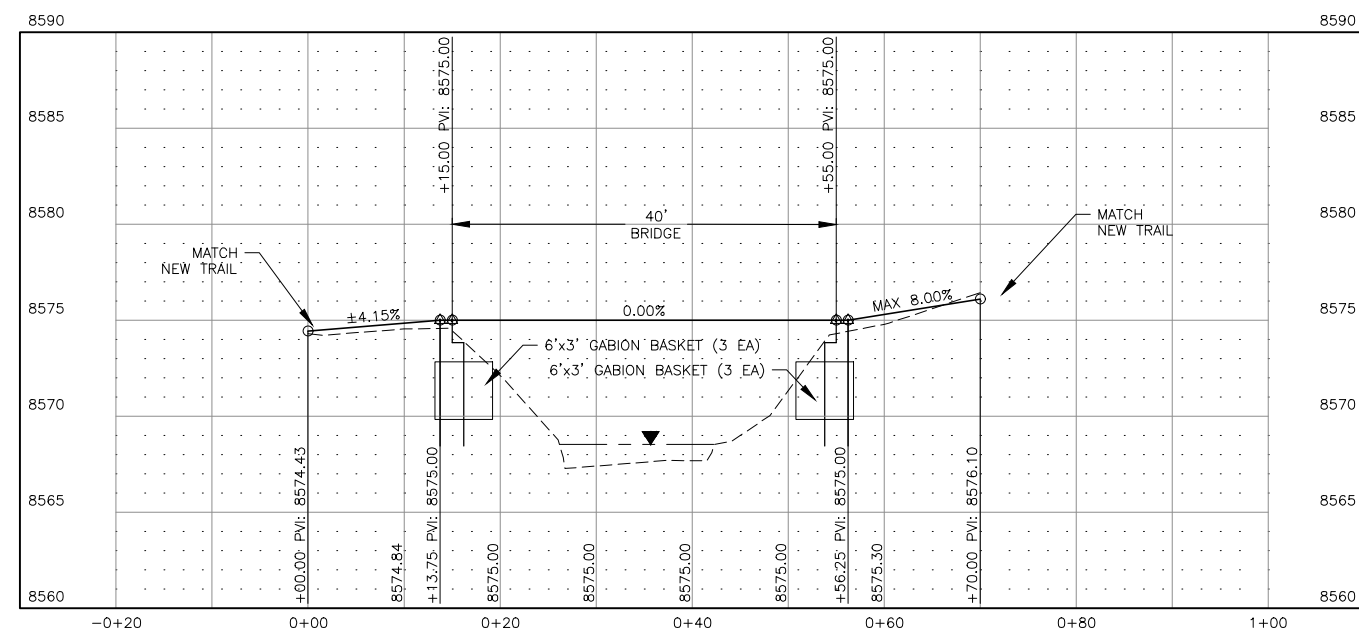

BRIDGE NO. 11 VICINITY MAP

1"=40' HORIZ.
(24"x36")


1"=80' HORIZ.
(12"x18")

SHEET GENERAL NOTES:

1. SEE SHEET 1-3 FOR PROJECT COORDINATE LISTS.

DESIGN: DEC
DRAWN: JTK
CHECKED: TJM
DATE: 12/26/2025
REV:
REV:
REV:

PROJECT
TOWN OF RED RIVER
QUESTA TO RED RIVER TRAIL
PROJECT

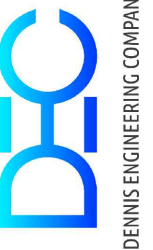

TITLE

BRIDGE NO. 11 PLAN & PROFILE

(SEAL)

NOT FOR
CONSTRUCTION

SHEET

5-13

NOTICE OF EXTENDED PAYMENT PROVISION -
THIS CONTRACT ALLOWS THE OWNER TO MAKE
PAYMENT WITHIN 45 DAYS AFTER SUBMISSION
OF AN UNDISPUTED REQUEST FOR PAYMENT